
Site plan Chantelle

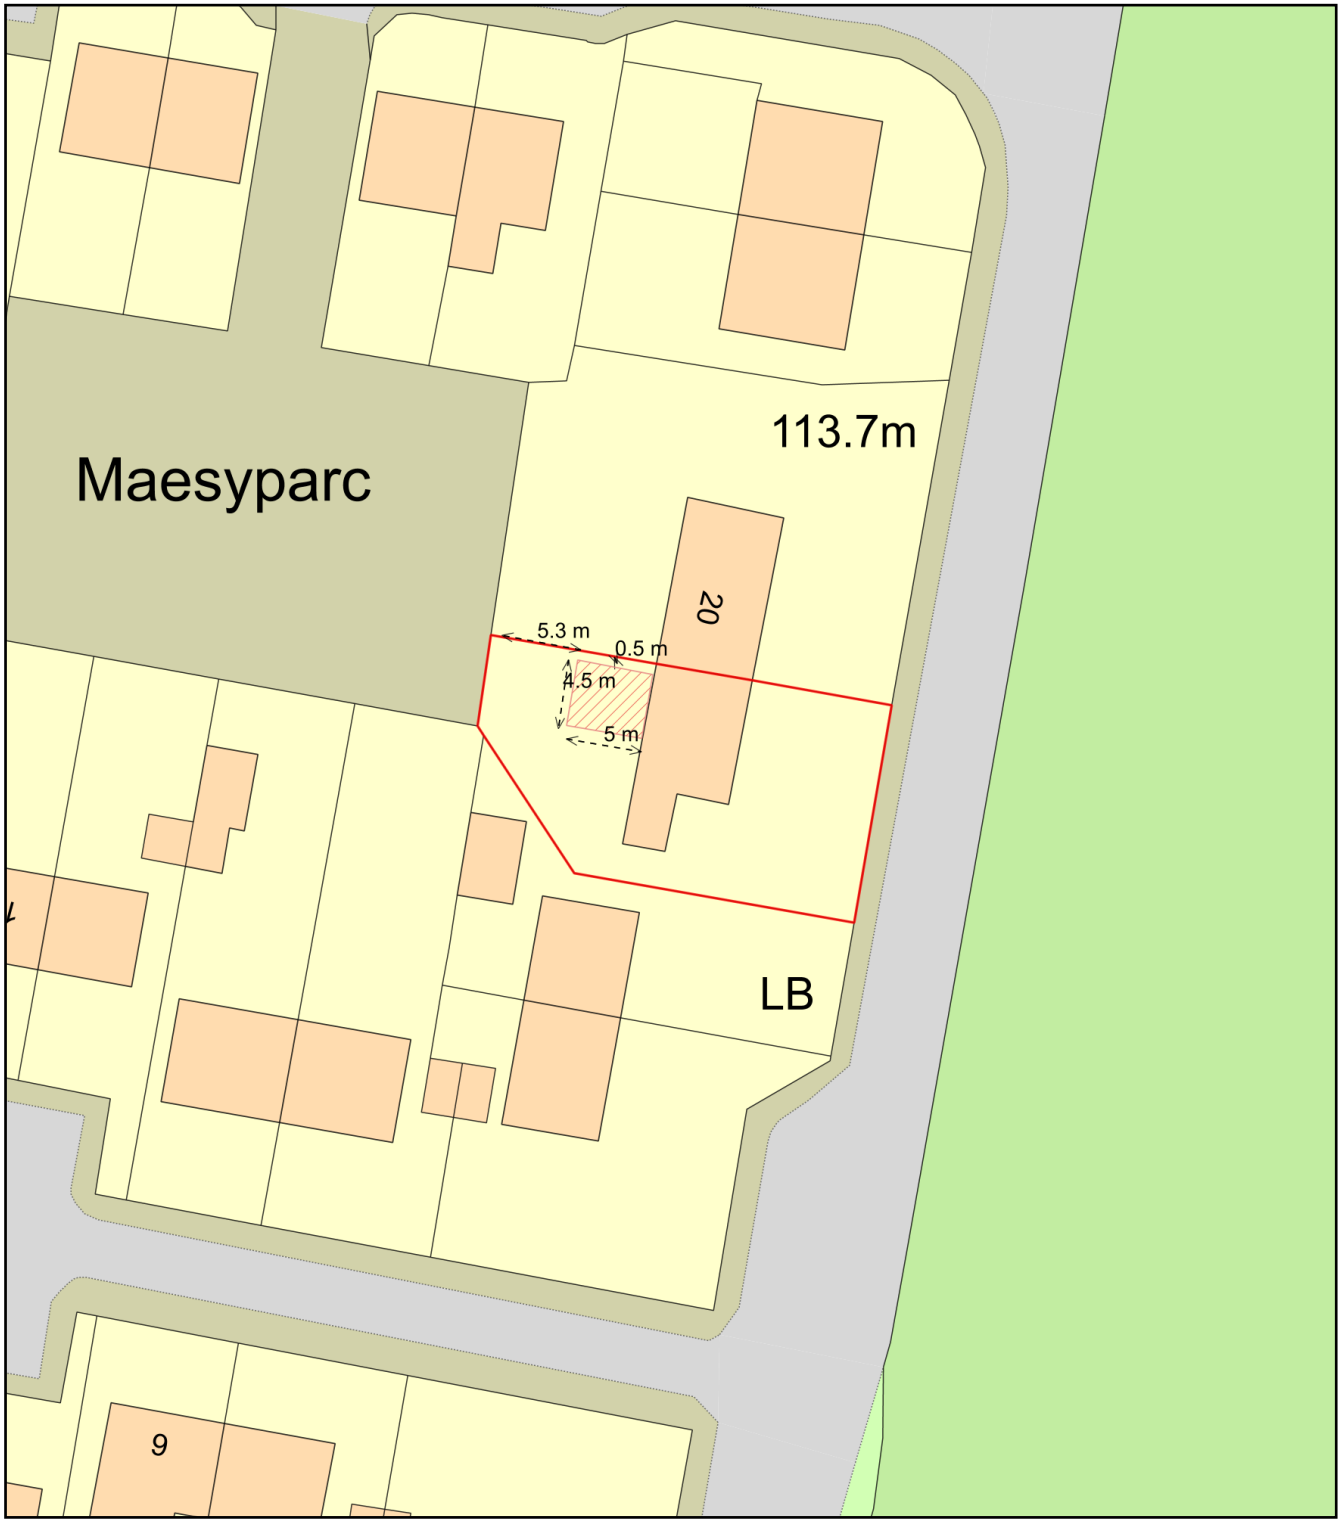

0 20
Metres

N

ReQuestaPlan

Plan Produced for:	Chantelle
Date Produced:	05 Nov 2025
Plan Reference Number:	TQRQM25309120453853
Scale:	1:500 @ A4

© Crown copyright and database rights 2025 OS 100042766