
Location Plan

Site Address: **Craignant Warrant, B4579 From County Boundary To Track To Plas Onn Farm, Selattyn, Oswestry, SY10 7NS**

PlanningPortal

Date Produced: **06-Nov-2025**

Scale: **1:1250 @A4**

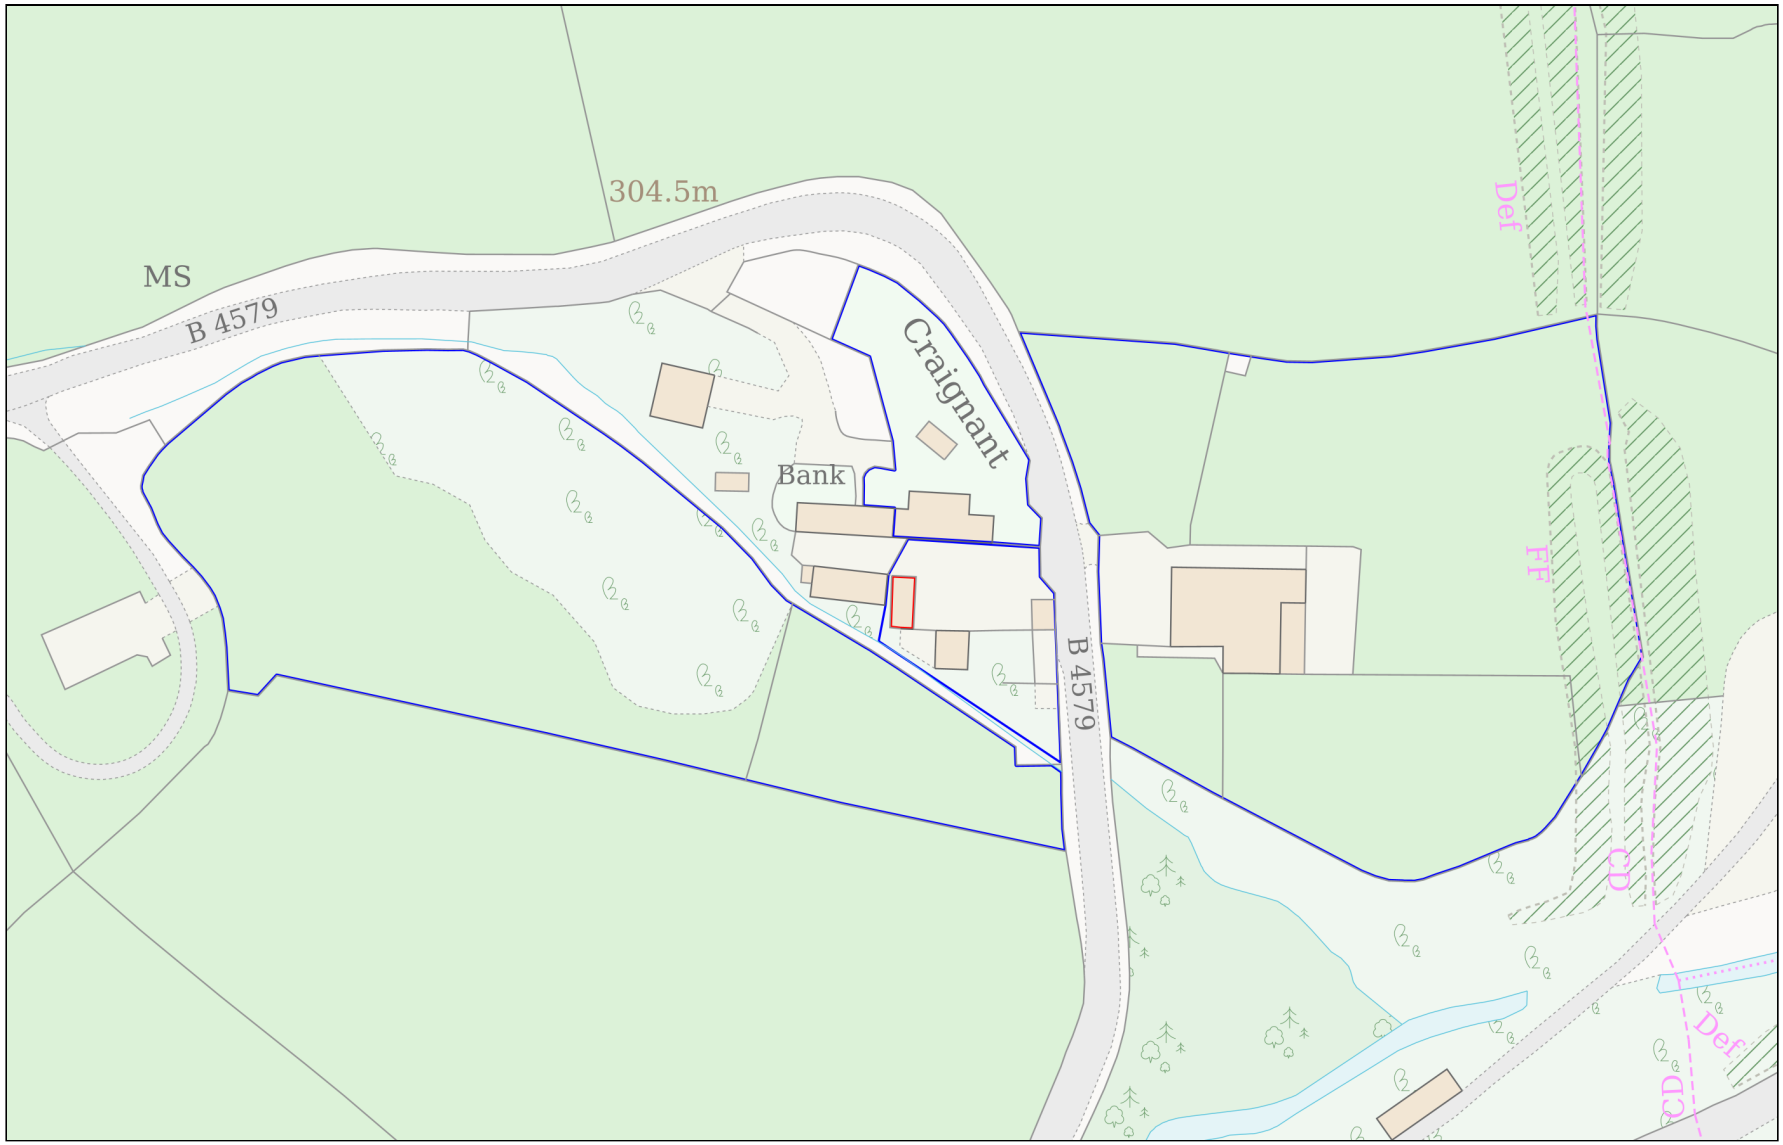

Planning Portal Reference: **PP-14388583v1**

Powered By TerraQuest

© Crown copyright and database rights 2025 OS 100042766