
GENERAL ARRANGEMENT
Fencing Replacement

Scale 1:200 @ A3

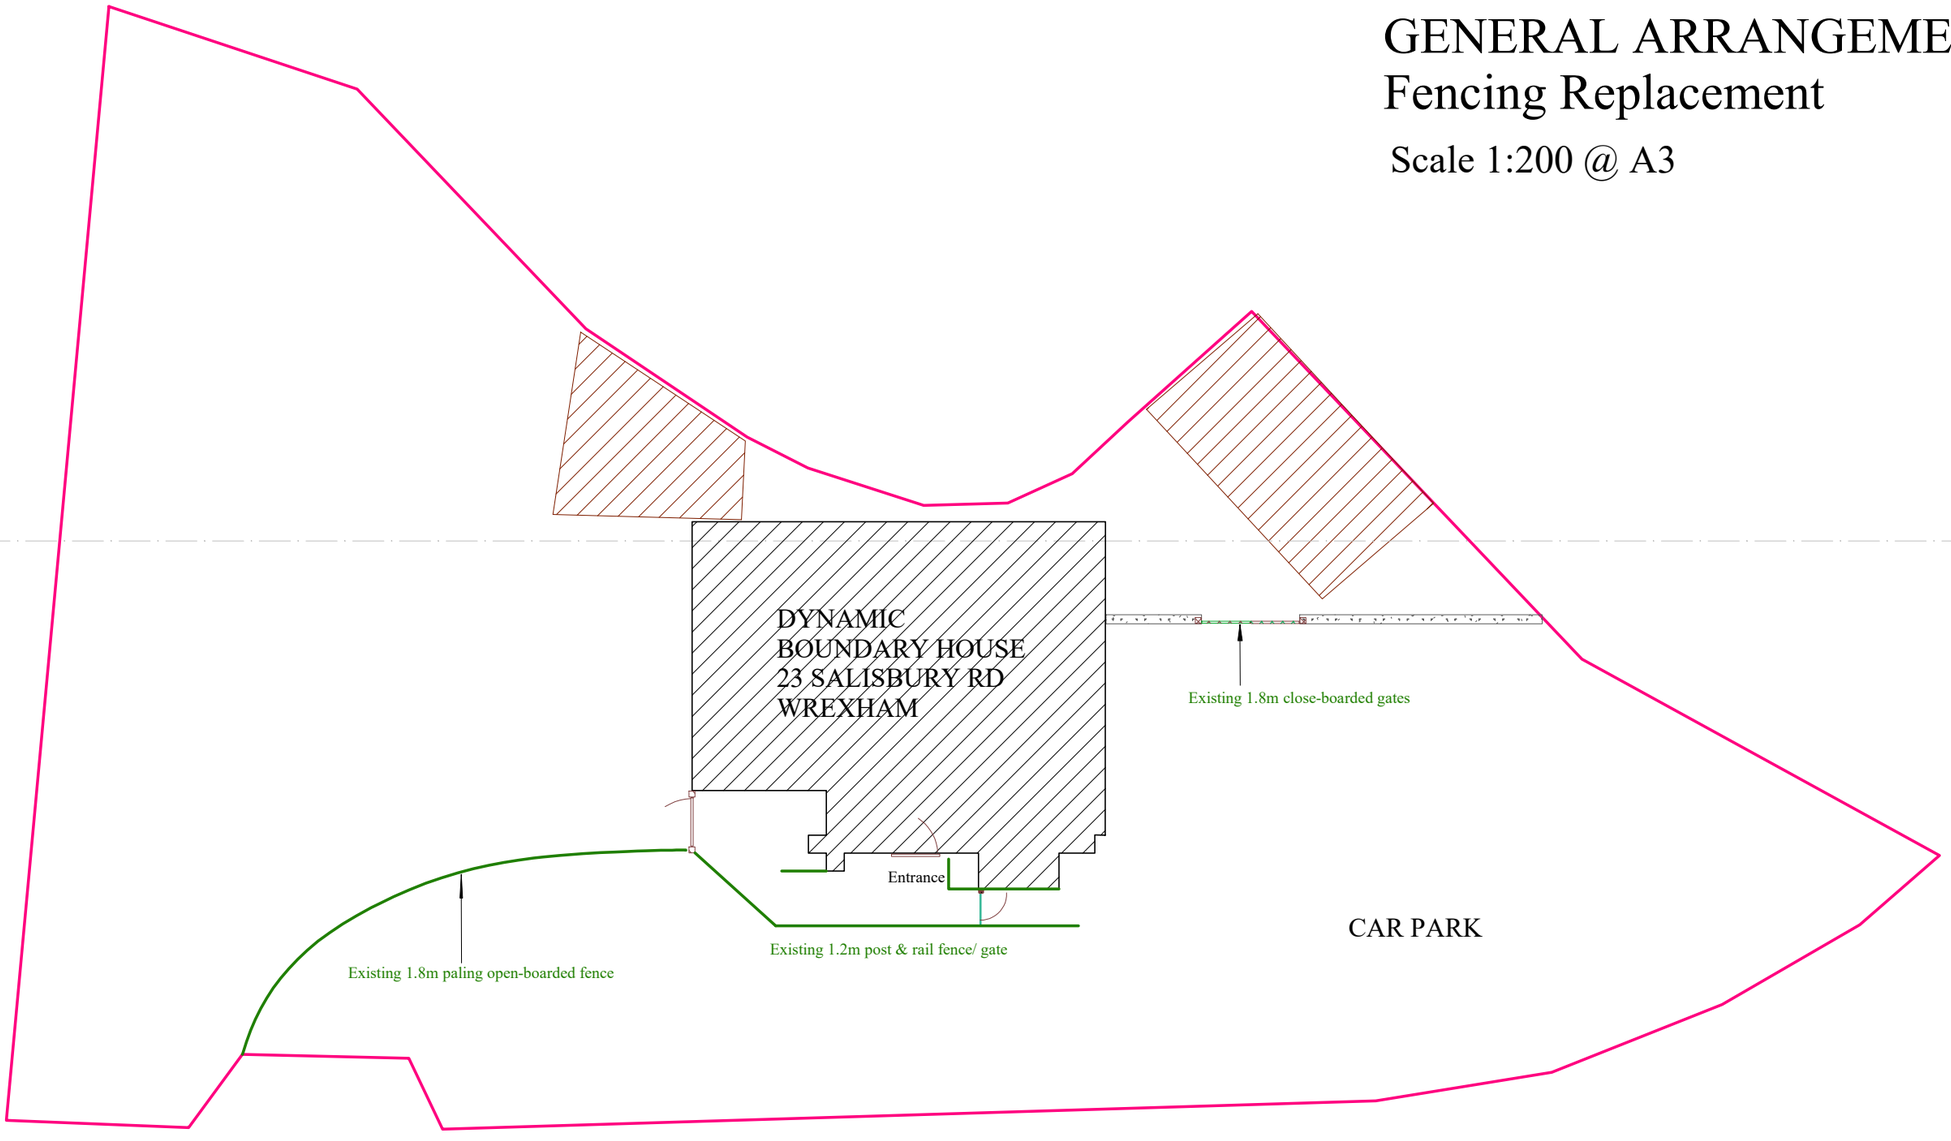

SALIBURY ROAD