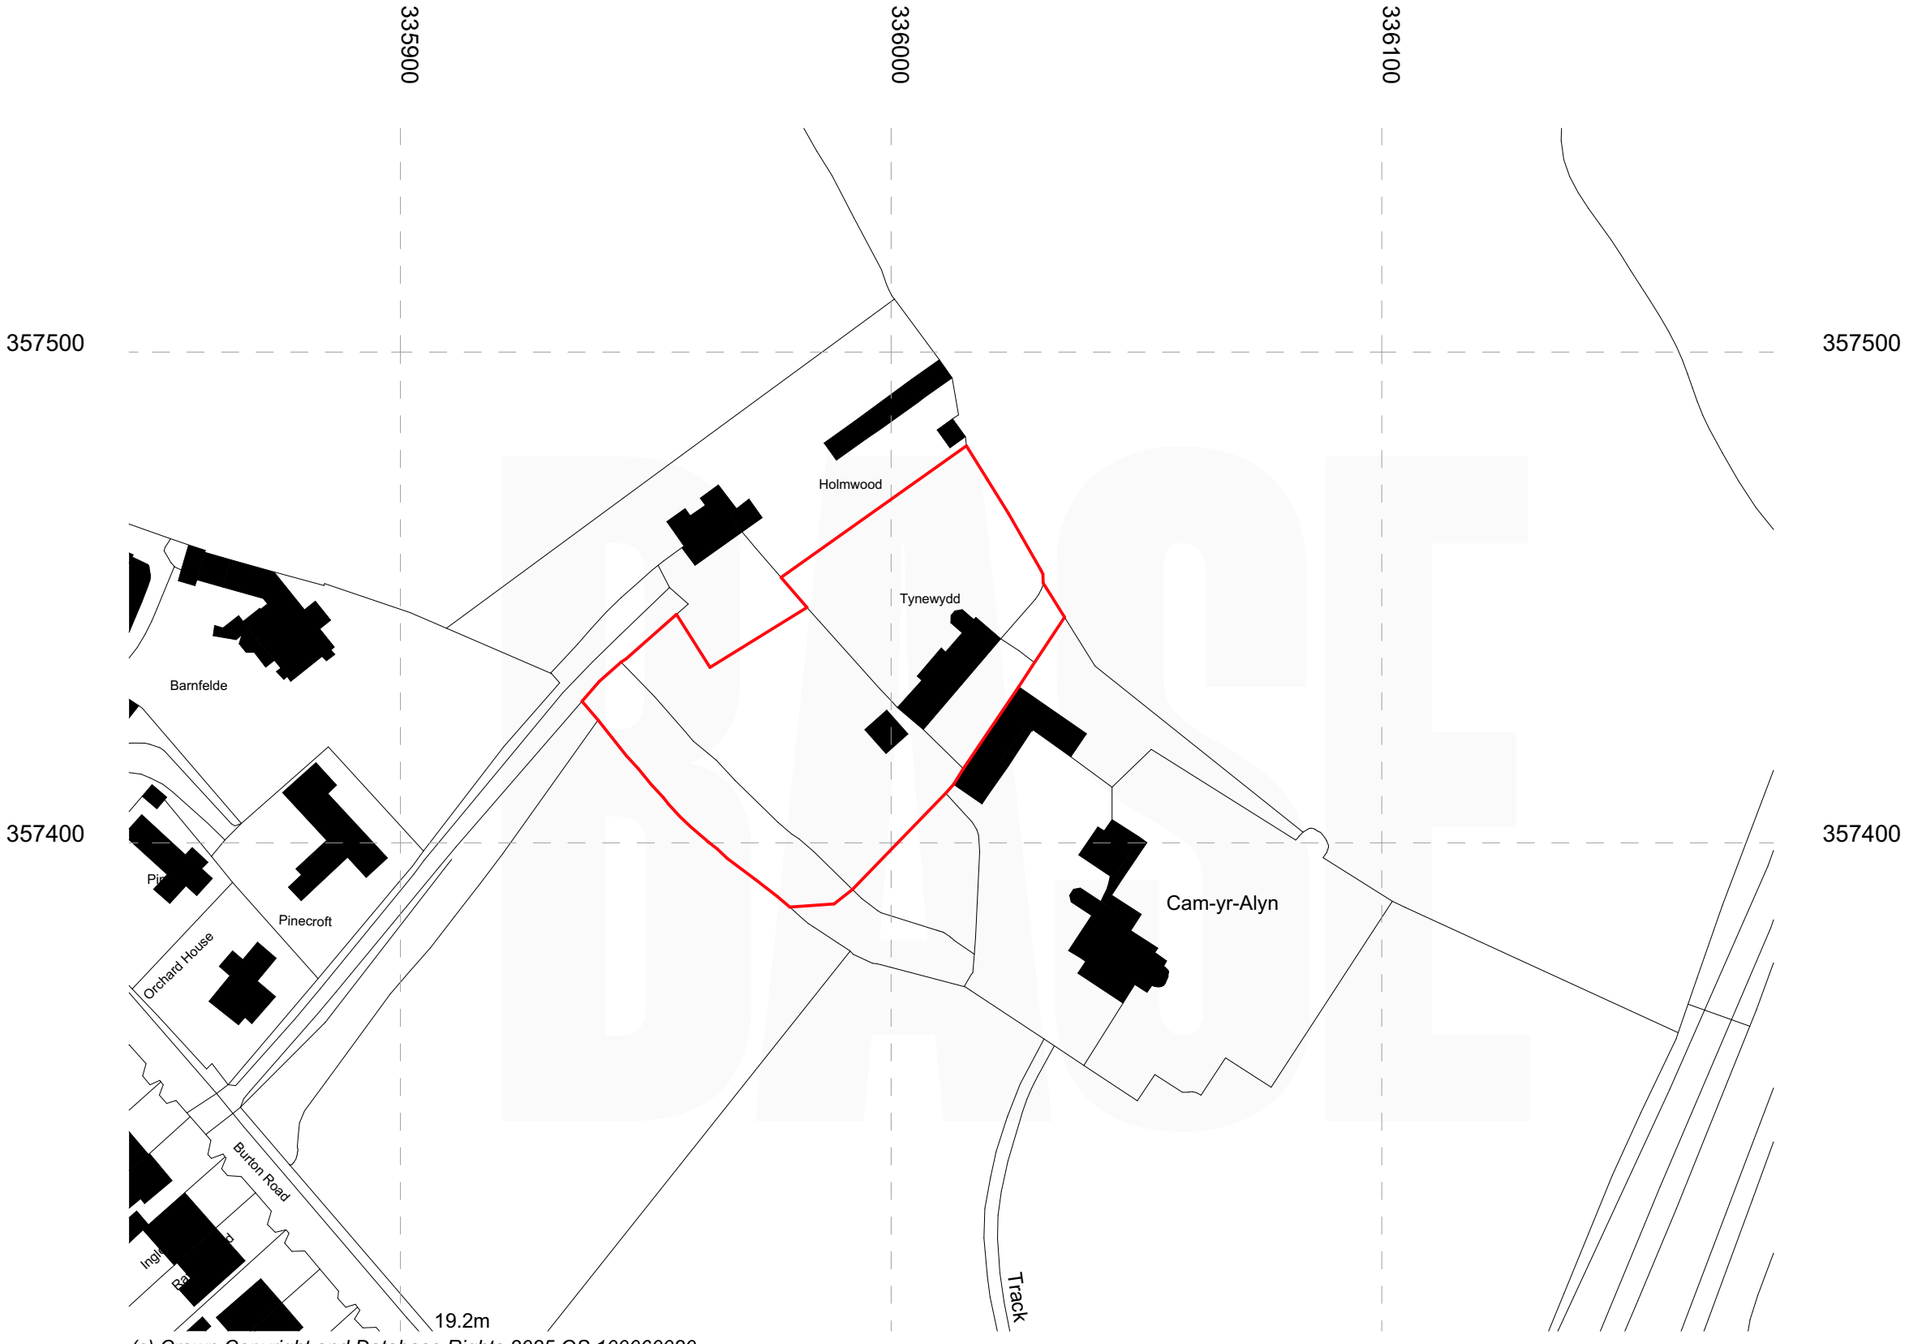


(c) Crown Copyright and Database Rights 2025 OS 100060020

N

SCALE BAR 1:1250

0 10 20 30 40 50 60 70 80 90 100

BASE

Offices:
SHREWSBURY, CONWY, CHESTER
Tel: 01743 236 400 | Tel: 01244 569 008
Email: HELLO@BASEARCHITECTURE.CO.UK
Web: BASEARCHITECTURE.CO.UK

Rev.	Revision Description.
A	Drawings for Planning Committee 2025
By. JTB	
Chk. JH	

Scale. 1:1250 @ A3	Drawn by. JTB
Date. 20.08.24	Chk. JS

Project Title
The Stables

Client
Mr and Mrs Jackson

Drawing Title
Location Plan

Project No.	Drawing No.	Rev.
BA4582	PL-000	A

This drawing is the property of base Architecture & Design Ltd. It shall not be copied or scanned, in part or whole, without prior consent of base Architecture and Design. Do not scale this drawing.

RIBA

base cares