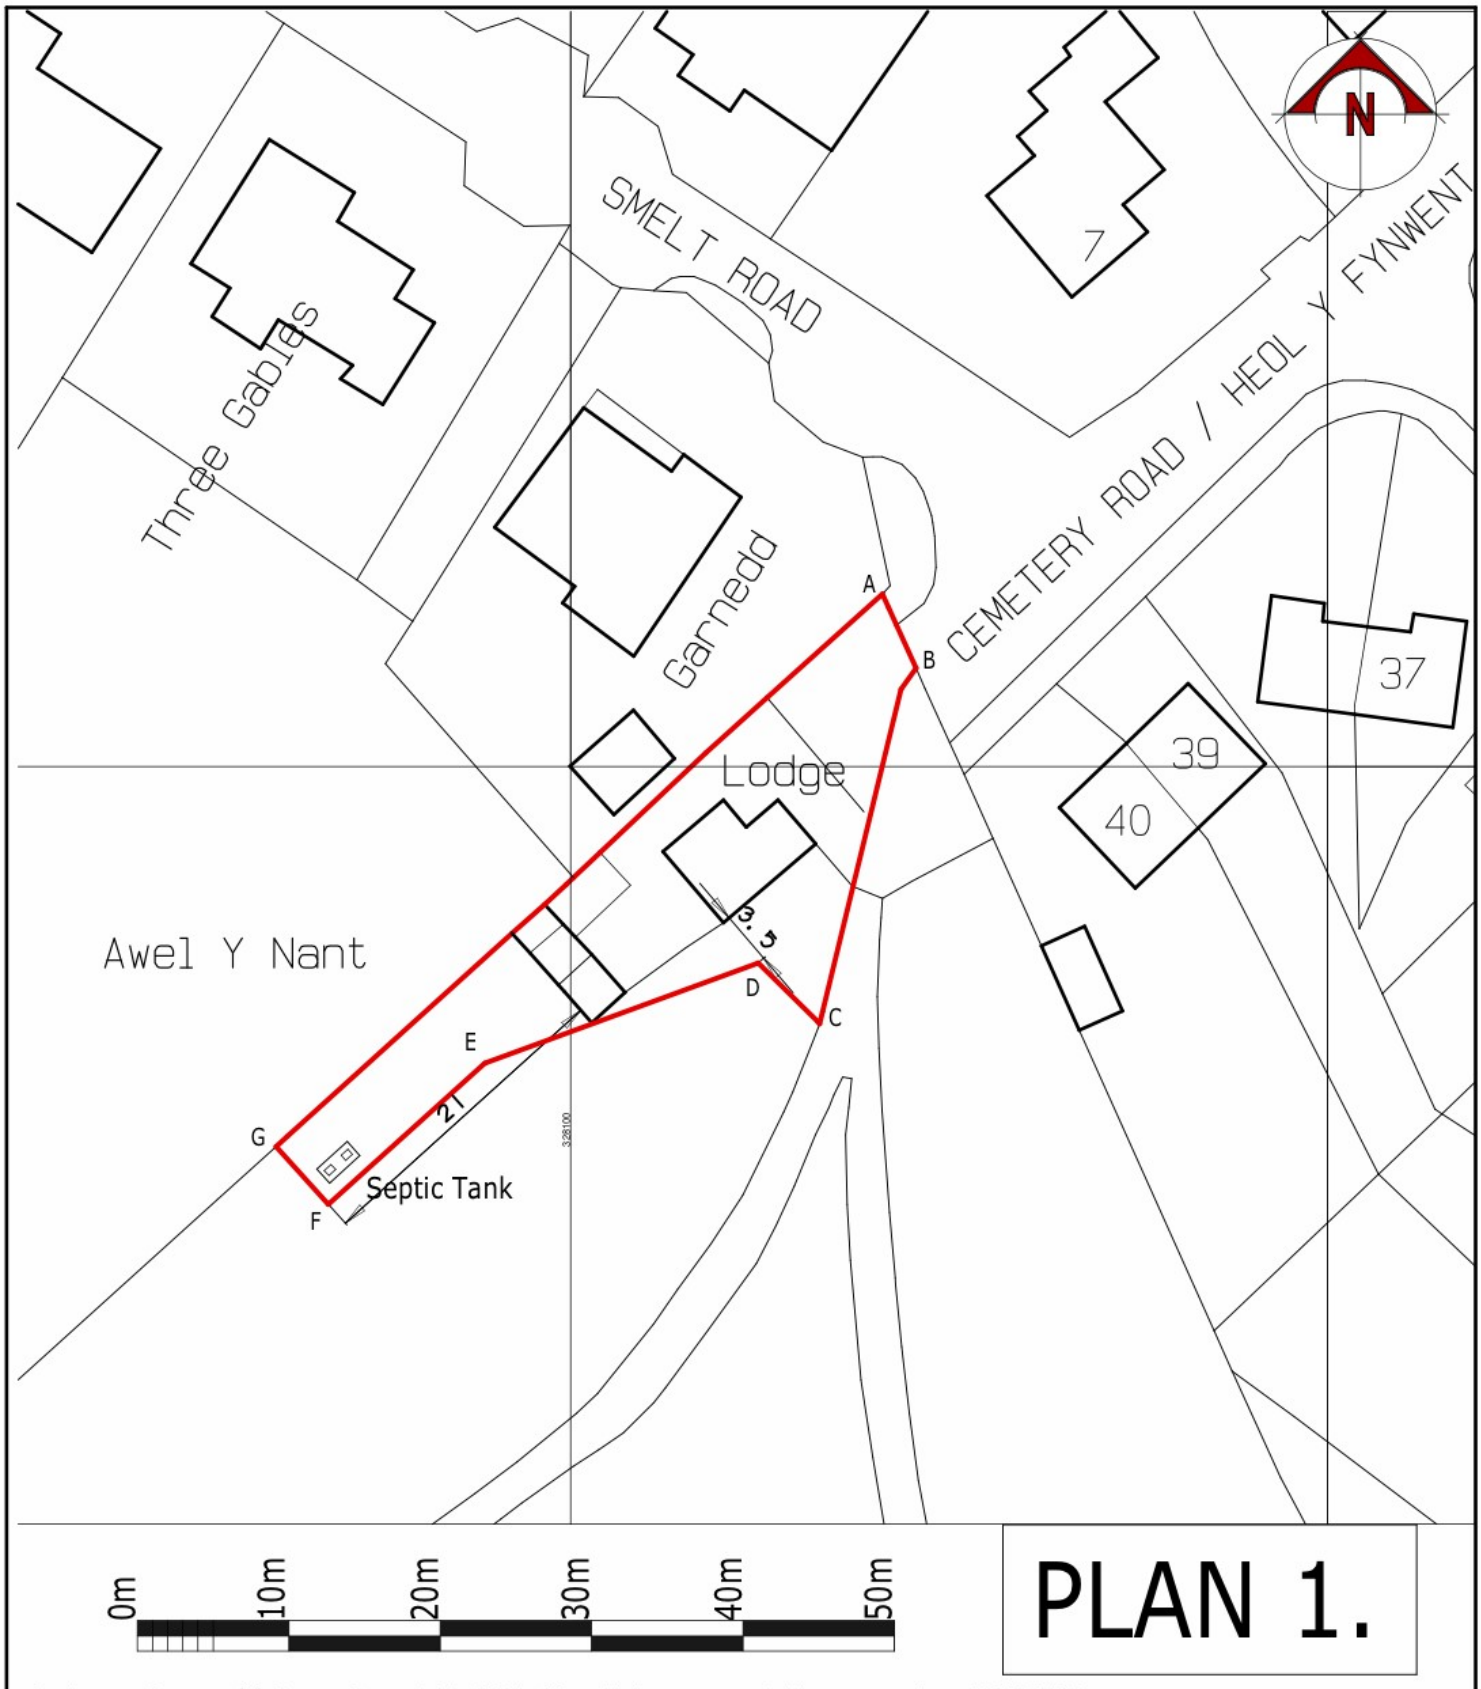


PLAN 1.

Ordnance Survey, (c) Crown Copyright 2024. All rights reserved. Licence number 100022432

THE LODGE,
CEMETERY ROAD,
COEDPOETH,
WREXHAM, LL11 3SP

PLAN REFERRED TO :-

Scale 1:500@A4.

Dwg No. 10689.01.dsj