
The content of this drawing is subject to the provision of the Copyright Act 1956.
Work to figured dimensions only. Site dimensions are to be checked before work is started.
Any discrepancy whatsoever between any information contained on this drawing and any other document or drawing must be drawn to the attention of the Architect by the contractor before the work is executed.
IF IN DOUBT ASK IMMEDIATELY.

Rob Evans : 07895723342
Aidan Grehan : 07766220501

www.instagram.com/example_architects
info@example-architects.com
https://example-architects.com

10m 50m

SCALE BAR
1:500

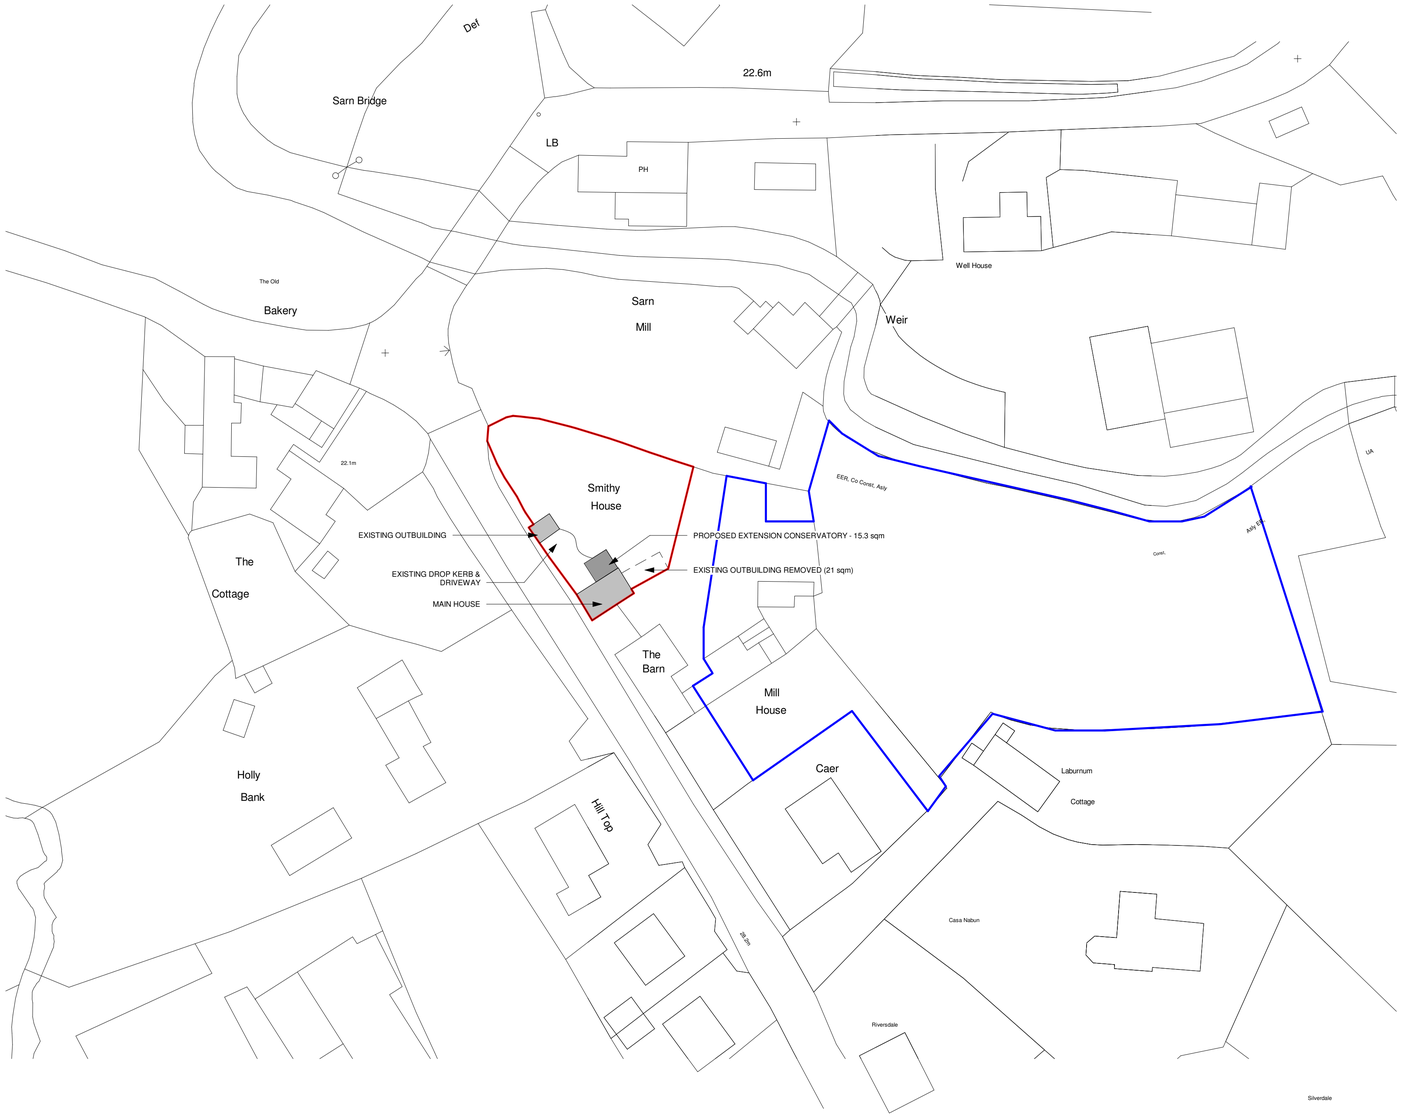

BLOCK PLAN - PROPOSED
1 : 500

CLIENT	PROJECT	TITLE	SCALE (@ A1)	DATE	JOB NO.	DRAWING NUMBER	AUTHOR	REV
MR PARRY	SMITHY HOUSE, TALLARN GREEN, MALPAS. SY14 7LN.	BLOCK PLAN AS PROPOSED	AS NOTED	NOV'25	EG108	108-008	RSE	P1

E+G example architects