
SECTION A-A1



SECTION B-B1

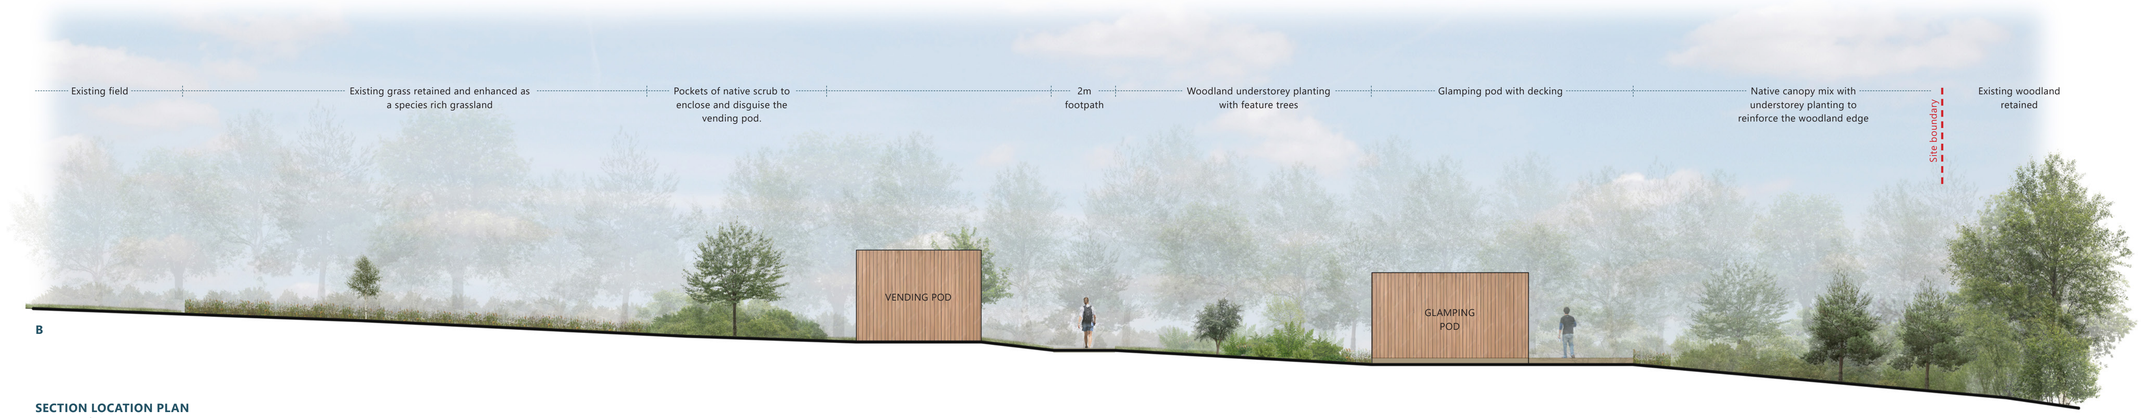

SECTION LOCATION PLAN

Not to scale



0m 5m

Scale - 1:100

N

NOTES:

Please do not scale from this drawing, either paper or electronic copies.

All final measurements must be checked on site by the contractor.

If there are any discrepancies noted in relation to dimensions or scale, please notify the Landscape Architect.

All works are to be carried out in accordance with the latest British Standards and/ or Codes of Practice unless otherwise stated.

This drawing is the property of DAC Landscape Architecture Ltd and must not be copied or reproduced in any way, whole or in part without the permission of the client or DAC Landscape Architecture Ltd. Copyright © of DAC Landscape Architecture Ltd.

REVISION NOTES:

Rev	Initials	Description	Date
P1	DC	First issue	08-09-25

CLIENT:
Mr S. Heighway

PROJECT:
Glamping Site, Queensbridge Farm, Overton-on-Dee

TITLE:
Landscape Sections

STATUS:	DATE:
For Approval	08-09-2025

DRAWING NO:	REVISION:
168-DAC-SE-005	P1

SCALE:	PAPER SIZE:	DRAWN BY:	CHECKED BY:
1:100	A1	MC	DC

LANDSCAPE ARCHITECTURE
Email: info@dacla.co.uk
Tel: 07973823834
Website: www.dacla.co.uk