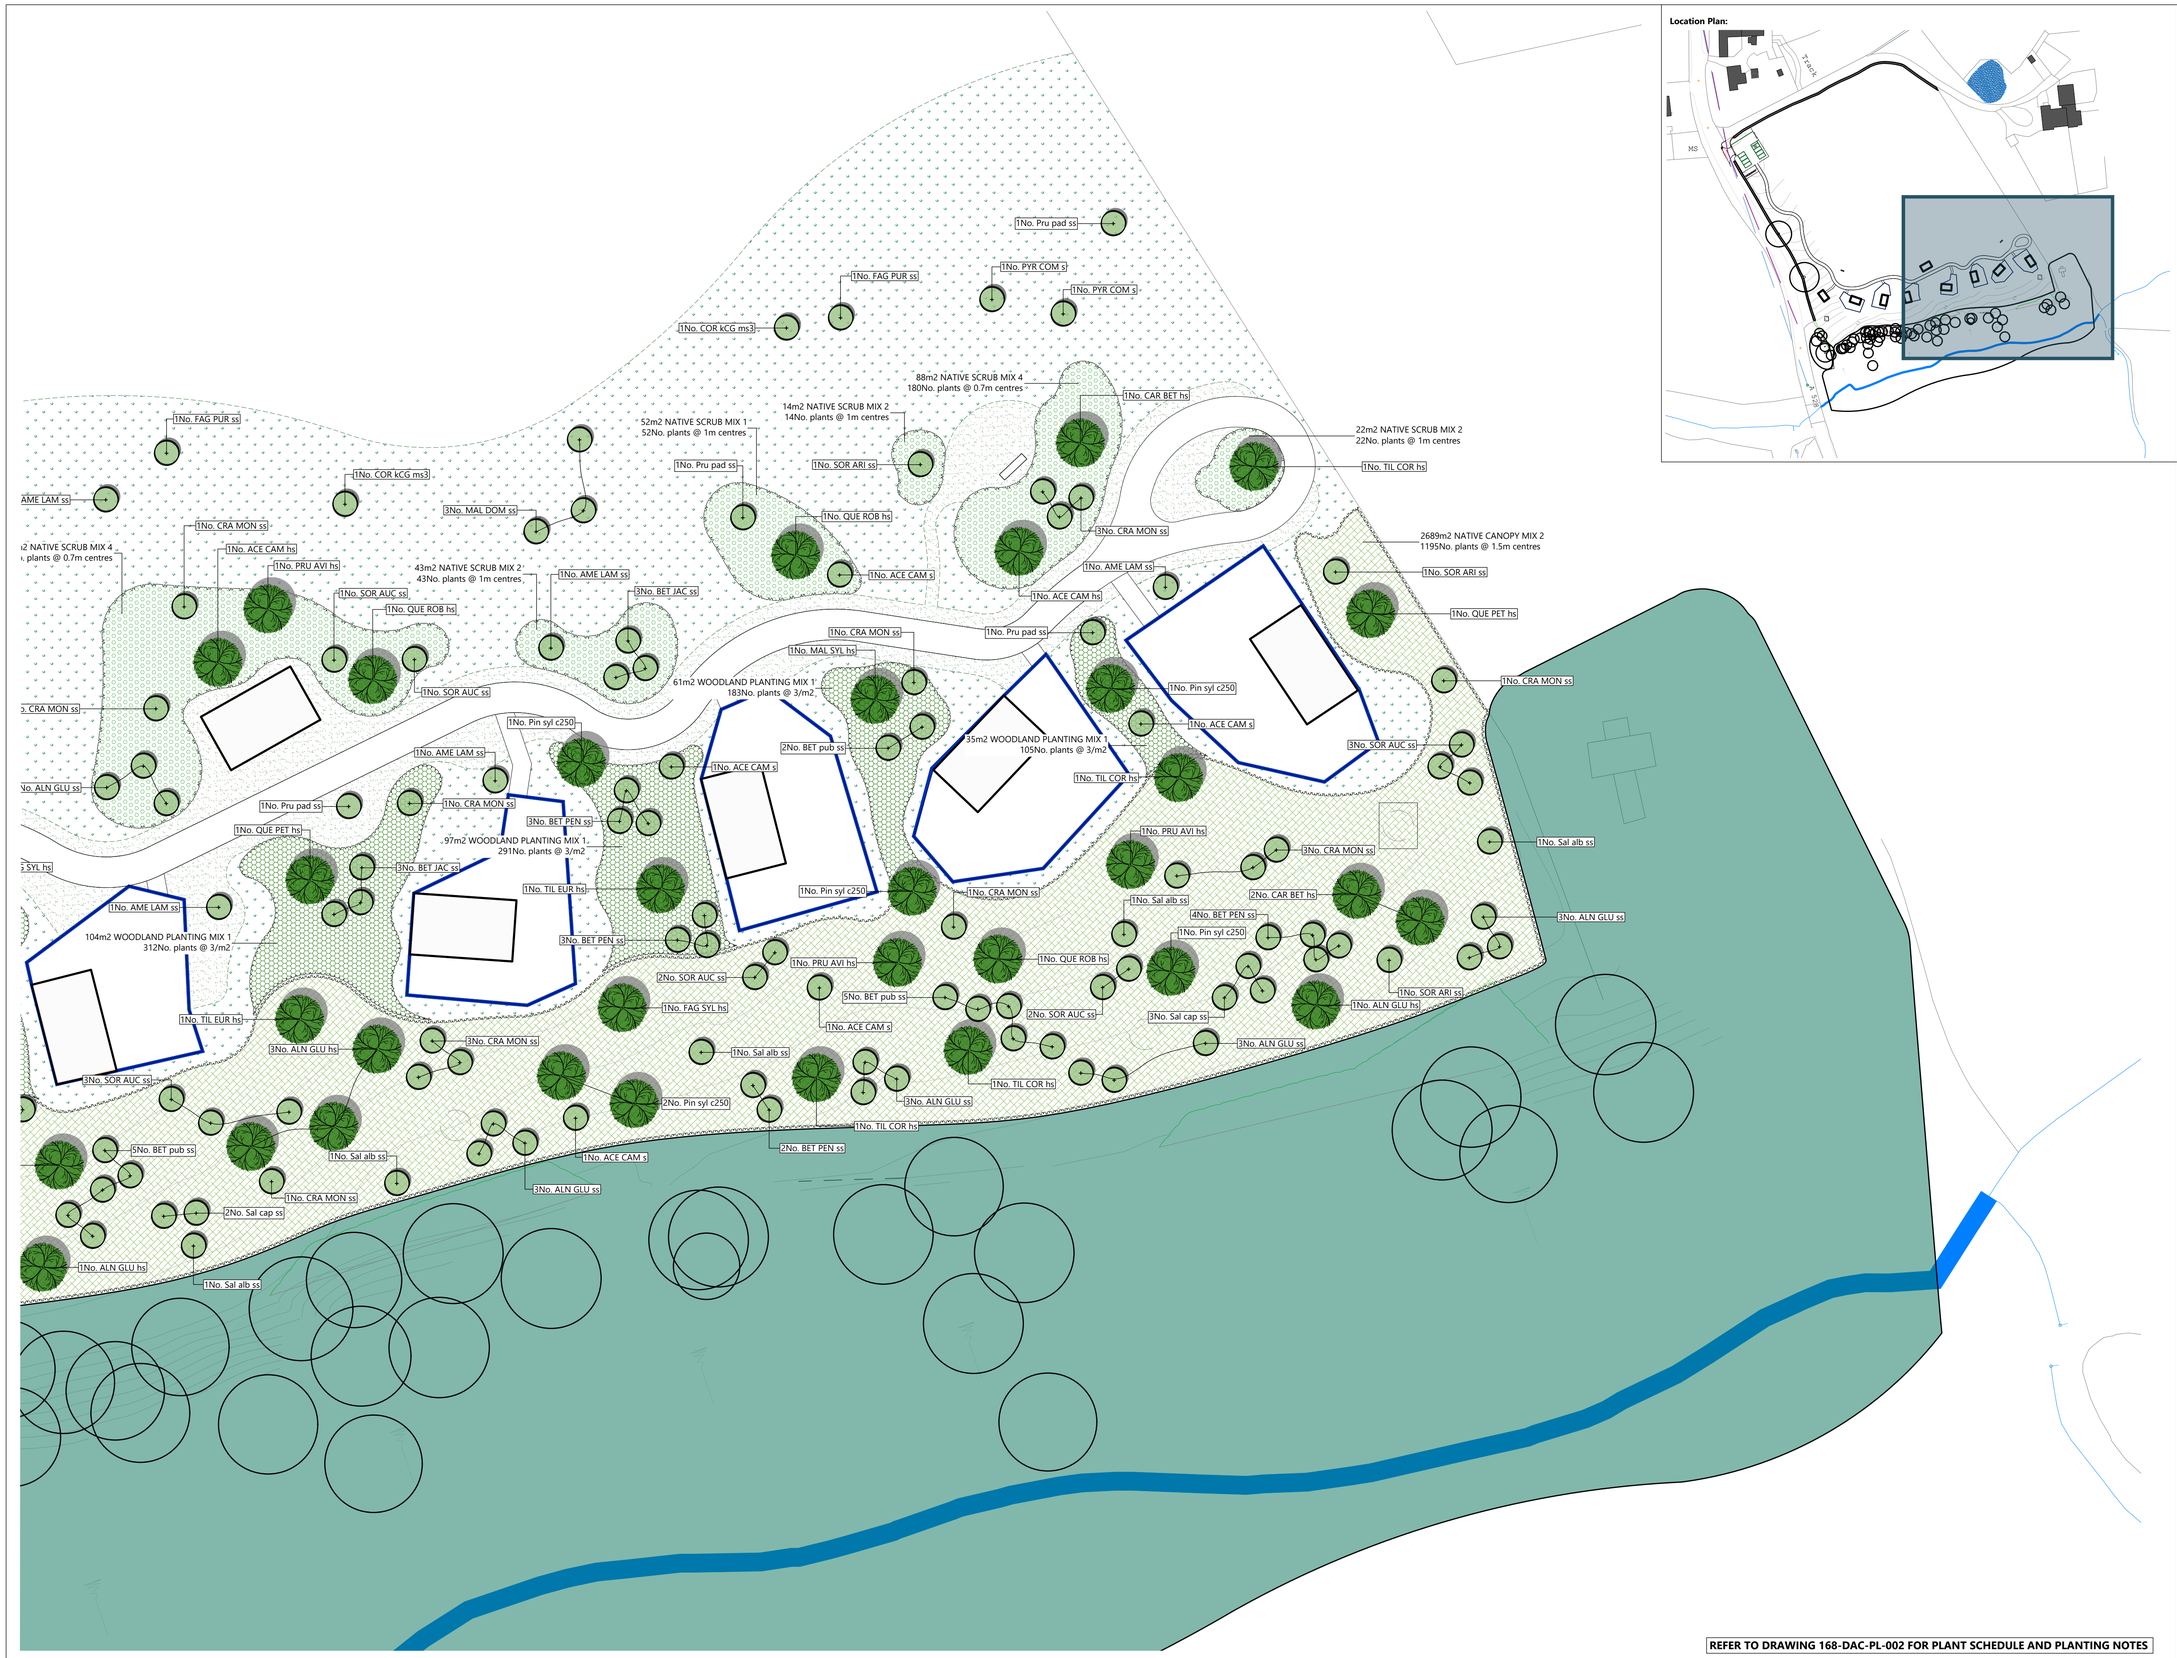


REFER TO DRAWING 168-DAC-PL-004 FOR PLANT SCHEDULE AND PLANTING NOTES

Location Plan:

Notes:

Please do not scale from this drawing, either paper or electronic copies.

All final measurements must be checked on site by the contractor.

If there are any discrepencies noted in relation to dimensions or scale, please notify the Landscape Architect.

All works are to be carried out in accordance with the latest British Standards and/ or Codes of Practice unless otherwise stated.

This drawing is the property of DAC Landscape Architecture Ltd and must not be copied or reproduced in any way, whole or in part without the permission of the client or DAC Landscape Architecture Ltd. Copyright © of DAC Landscape Architecture Ltd.

Legend:

SOFT

Existing Trees Retained

Proposed native trees
Girth: 12-14cm/ Heavy Standard
Height: 3.5-4.5m high
Fixings: Single tree stake and rubber tie

Proposed small trees
Girth: 8-10cm/ Standards
Height: 2-3m high
Fixings: Single tree stake and rubber tie

Proposed Shrub Planting
Stock size: 3-5L containers
Feature specimens: 10-12L
Density: 3-5p/m2
Mulch: 75mm depth bark mulch

Proposed Native Hedgerows
Density: 6 per linear metre (planted as a double staggered row)
Height: 80-100cm
Stock: Bareroot and protected with spiral guards

Proposed native scrub mix
Stock size: 60-80cm/ bareroot stock
Density: 1m centres
Mulch: 75mm depth bark mulch

Proposed woodland understorey layer
Stock size: 30-40cm/ 3L containers
Density: 3/m2
Mulch: 75mm depth bark mulch

Proposed native canopy layer
Stock size: 60-80cm & 125-150cm feathers/ bareroot stock
Density: 1.5m centres
Mulch: 75mm depth bark mulch

Proposed species rich grass
To be Emorsgate EL1 Seed Mixture
To be maintained as cut grass

Proposed Species Rich Meadow
To be Emorsgate EM1 Seed Mixture

0 10m
SCALE 1:200

NORTH

Revision Notes:

Rev	Initials	Description	Date
P2	MC	Updated in line with architect's layout	08/09/25
P1	DC	First issue	19/08/25

Client:
Mr S. Heighway

Project:
Glamping site, Queensbridge Farm, Overton-on-Dee

Title:
Detailed Planting Plan: 3 of 3

Status:	Date:
For Approval	19-08-2025

Drawing No:	Revision:
168-DAC-PL-004	P2

Scale:	Paper Size:	Drawn by:	Approved by:
1:200	A1	DC	DC

LANDSCAPE
ARCHITECTURE
Email: info@dacla.co.uk
Tel: 07973823834
Website: www.dacla.co.uk