


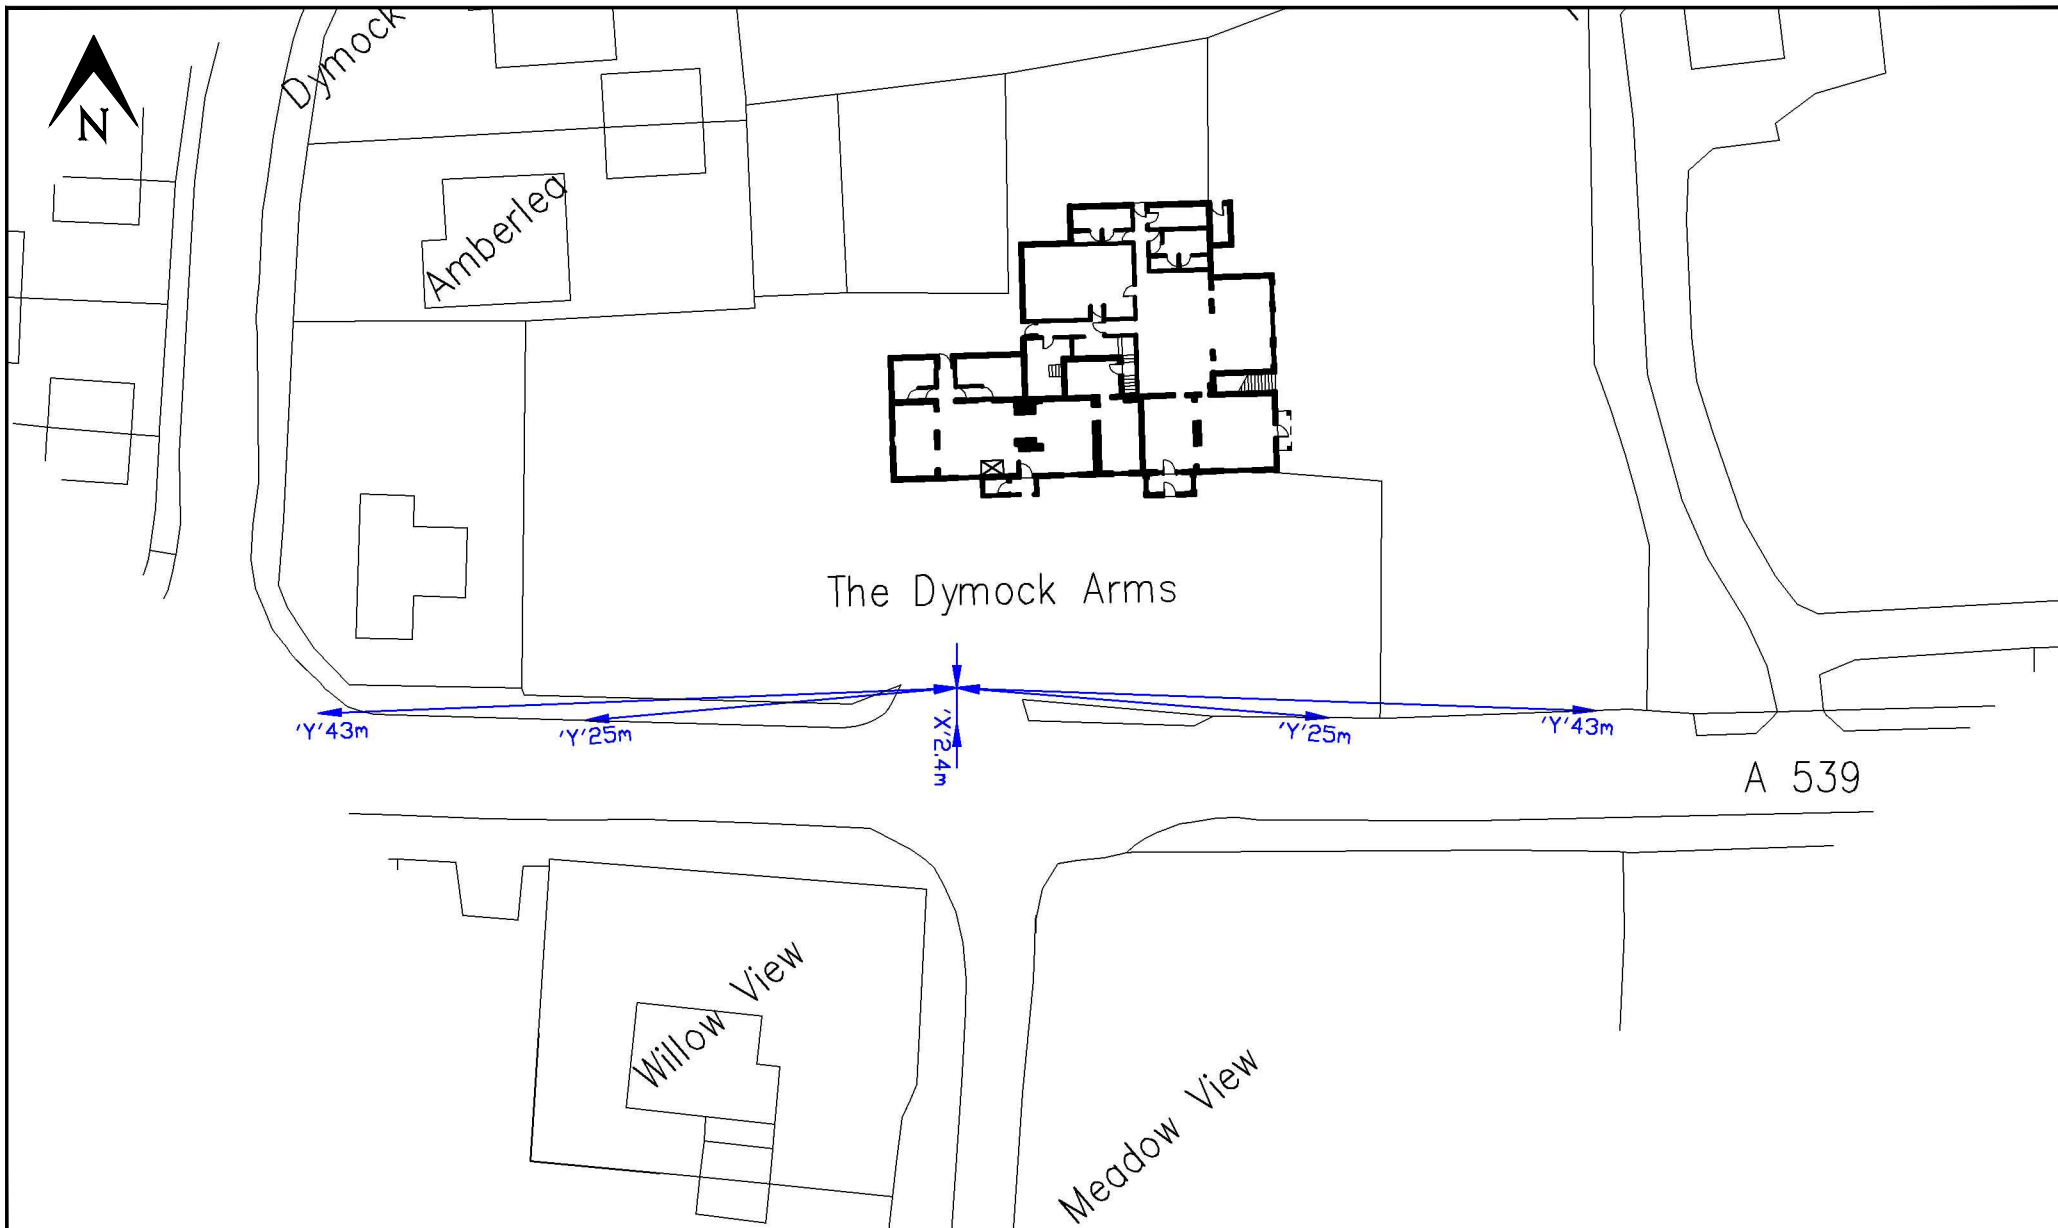

PROJECT TITLE The Dymock Arms Overton Road Peneley Wrexham	DRAWING TITLE Existing Access and Visibility Splays	Access HDPC					DRAWING NUMBER DAP/DE/001	REV
		SIZE A4	SCALE 1:500	DATE Jan 2023	DRAWN SLB	CHECKED		

0 10 mm