



E1 Existing North Facing Elevation
SCALE: 1:50@A1

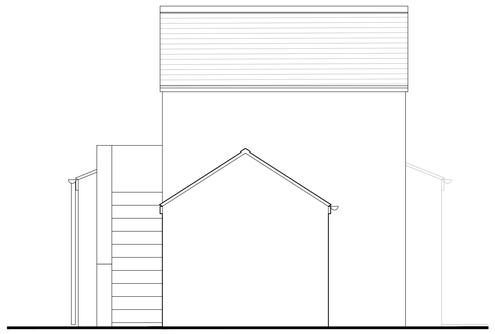

E2 Existing East Facing Elevation
SCALE: 1:50@A1

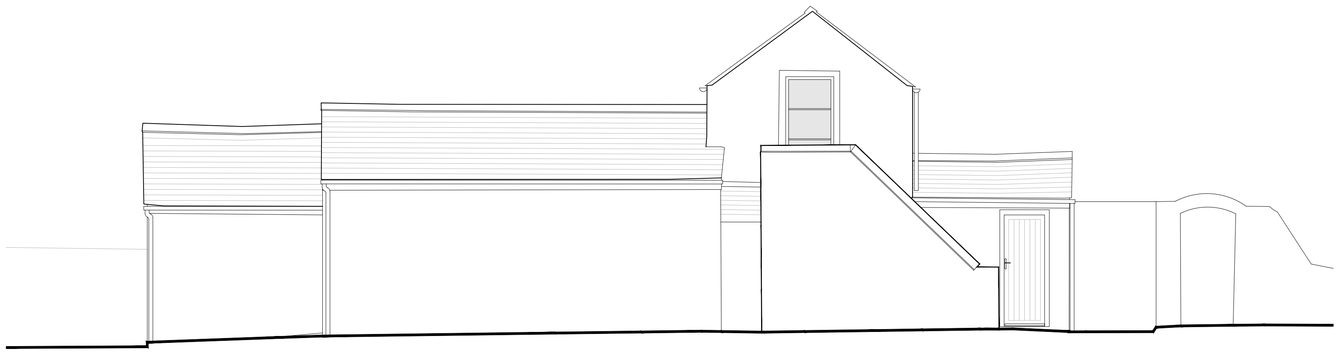

E3 Existing South Facing Elevation
SCALE: 1:50@A1



E4 Existing West Facing Elevation
SCALE: 1:50@A1

REVISION

date	revision description	initl	rev	
-		-	-	

This drawing is the copyright of Lewis Knox and may not be reproduced without permission.

The contractor is responsible for checking dimensions, tolerances and references. Any discrepancies to be checked with Lewis Knox before proceeding with works.

All work and materials to be in accordance with Building Regulations and to comply with the relevant codes of practice and British Standards.

PLANNING

PROJECT: **Carthagena, Gresford**

CLIENT: **Miss R Dodd**

DATE: **02.11.2025**

DRAWING TITLE: **Existing Elevations**

DRAWING NO: **24.005.A.005**

SCALE: **1:50@A1**

DRAWN BY: **MG**

CHECKED BY: **SK HK**

LEWIS KNOX
BESPOKE INTERIORS