
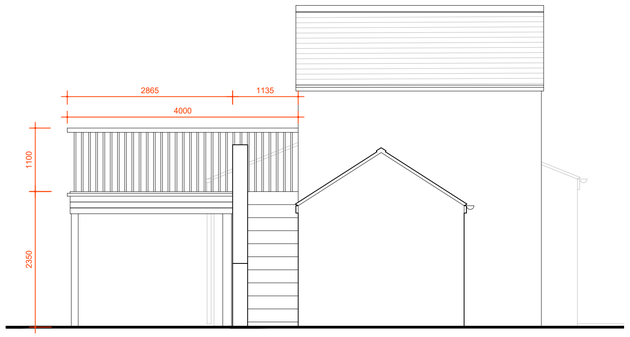


E1 Proposed North Facing Elevation

SCALE: 1:50@A1

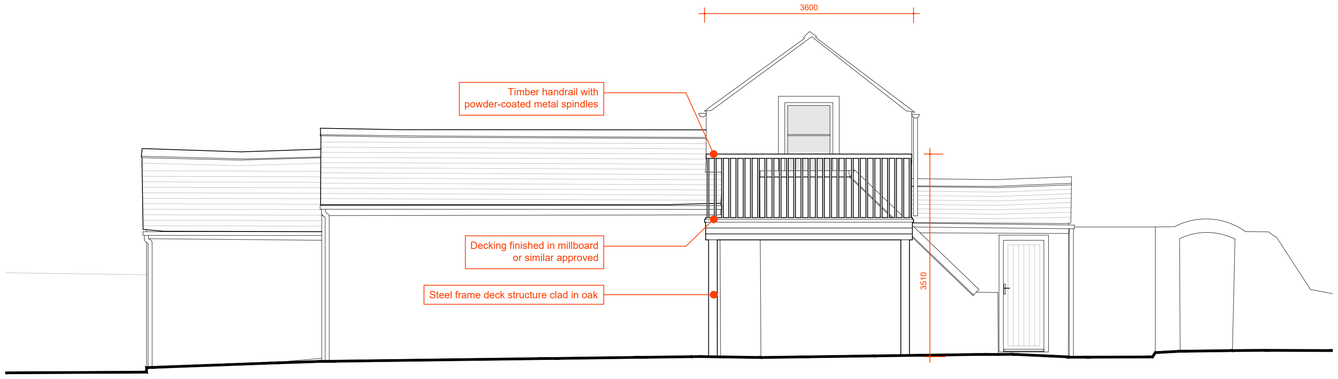

E2 Proposed East Facing Elevation

SCALE: 1:50@A1



E3 Proposed South Facing Elevation

SCALE: 1:50@A1



E4 Proposed West Facing Elevation

SCALE: 1:50@A1

REVISION

date	revision description	initl	rev
-		-	-

This drawing is the copyright of Lewis Knox and may not be reproduced without permission.

The contractor is responsible for checking dimensions, tolerances and references. Any discrepancies to be checked with Lewis Knox before proceeding with works.

All work and materials to be in accordance with Building Regulations and to comply with the relevant codes of practice and British Standards.

PLANNING

PROJECT: **Carthagena, Gresford**

CLIENT: **Miss R Dodd**

DATE: **02.11.2025**

DRAWING TITLE: **Proposed Elevations**

DRAWING NO: **24.005.A.006**

SCALE: **1:50@A1**

DRAWN BY: **MG**

CHECKED BY: **SK HK**

LEWIS KNOX
BESPOKE INTERIORS