


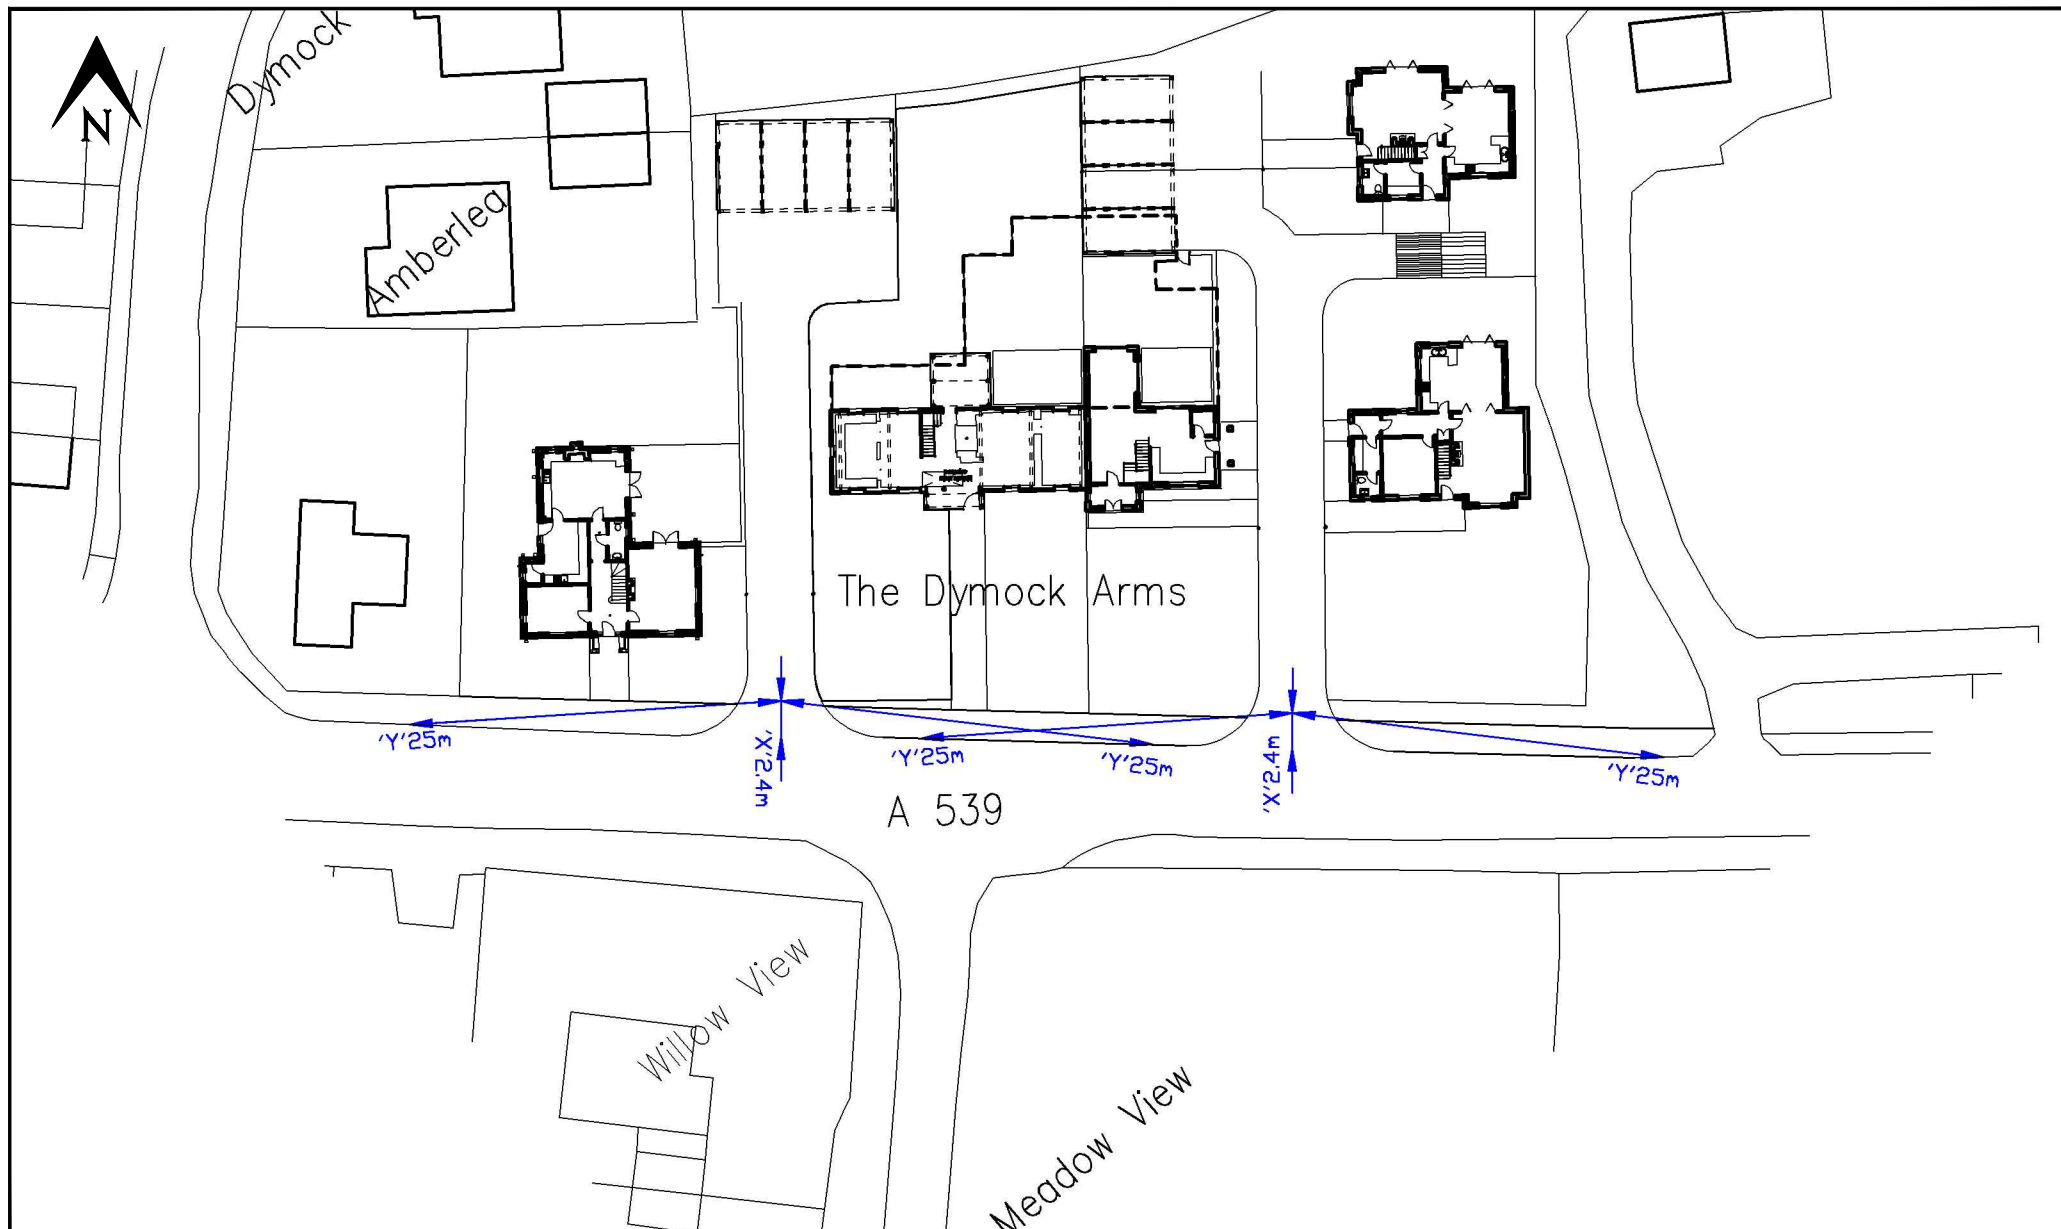

PROJECT TITLE The Dymock Arms Overton Road Peneley Wrexham	DRAWING TITLE Proposed Access Layout (A) Visibility Splays at 25m & Improved Footway	Access HDPC							
		SIZE A4	SCALE 1:500	DATE	DRAWN	CHECKED	APPROVED	DRAWING NUMBER DAP/DE/003	REV
				Jan 2023	SLB				