


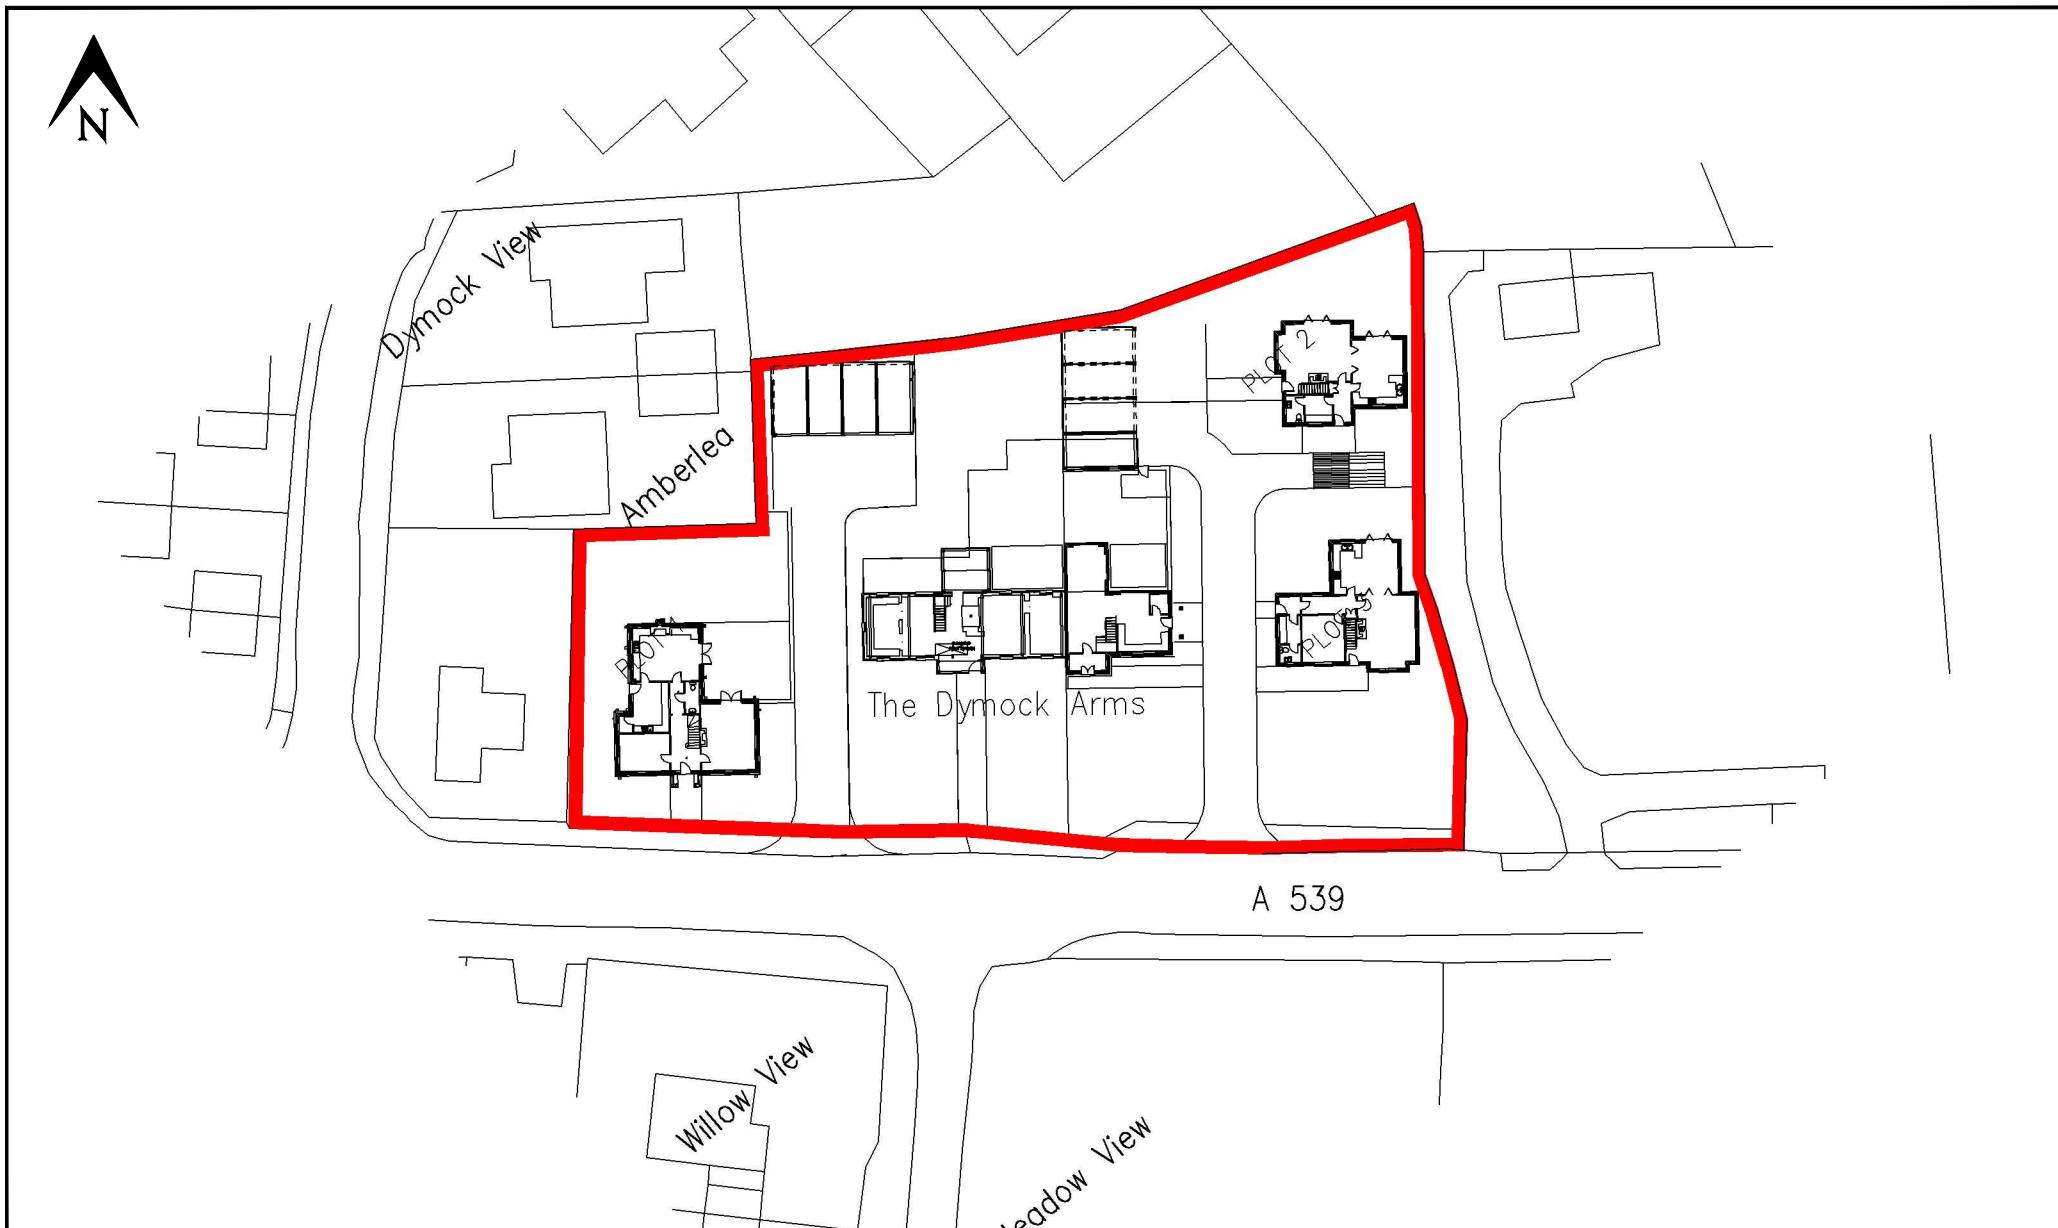

PROJECT TITLE The Dymock Arms Overton Road Peneley Wrexham	DRAWING TITLE Proposed Access Layout (A) and Redline Boundary	Access HDPC						DRAWING NUMBER DAP/DE/002	REV
		SIZE A4	SCALE 1:500	DATE Jan 2023	DRAWN SLB	CHECKED	APPROVED		

0 10 mm