


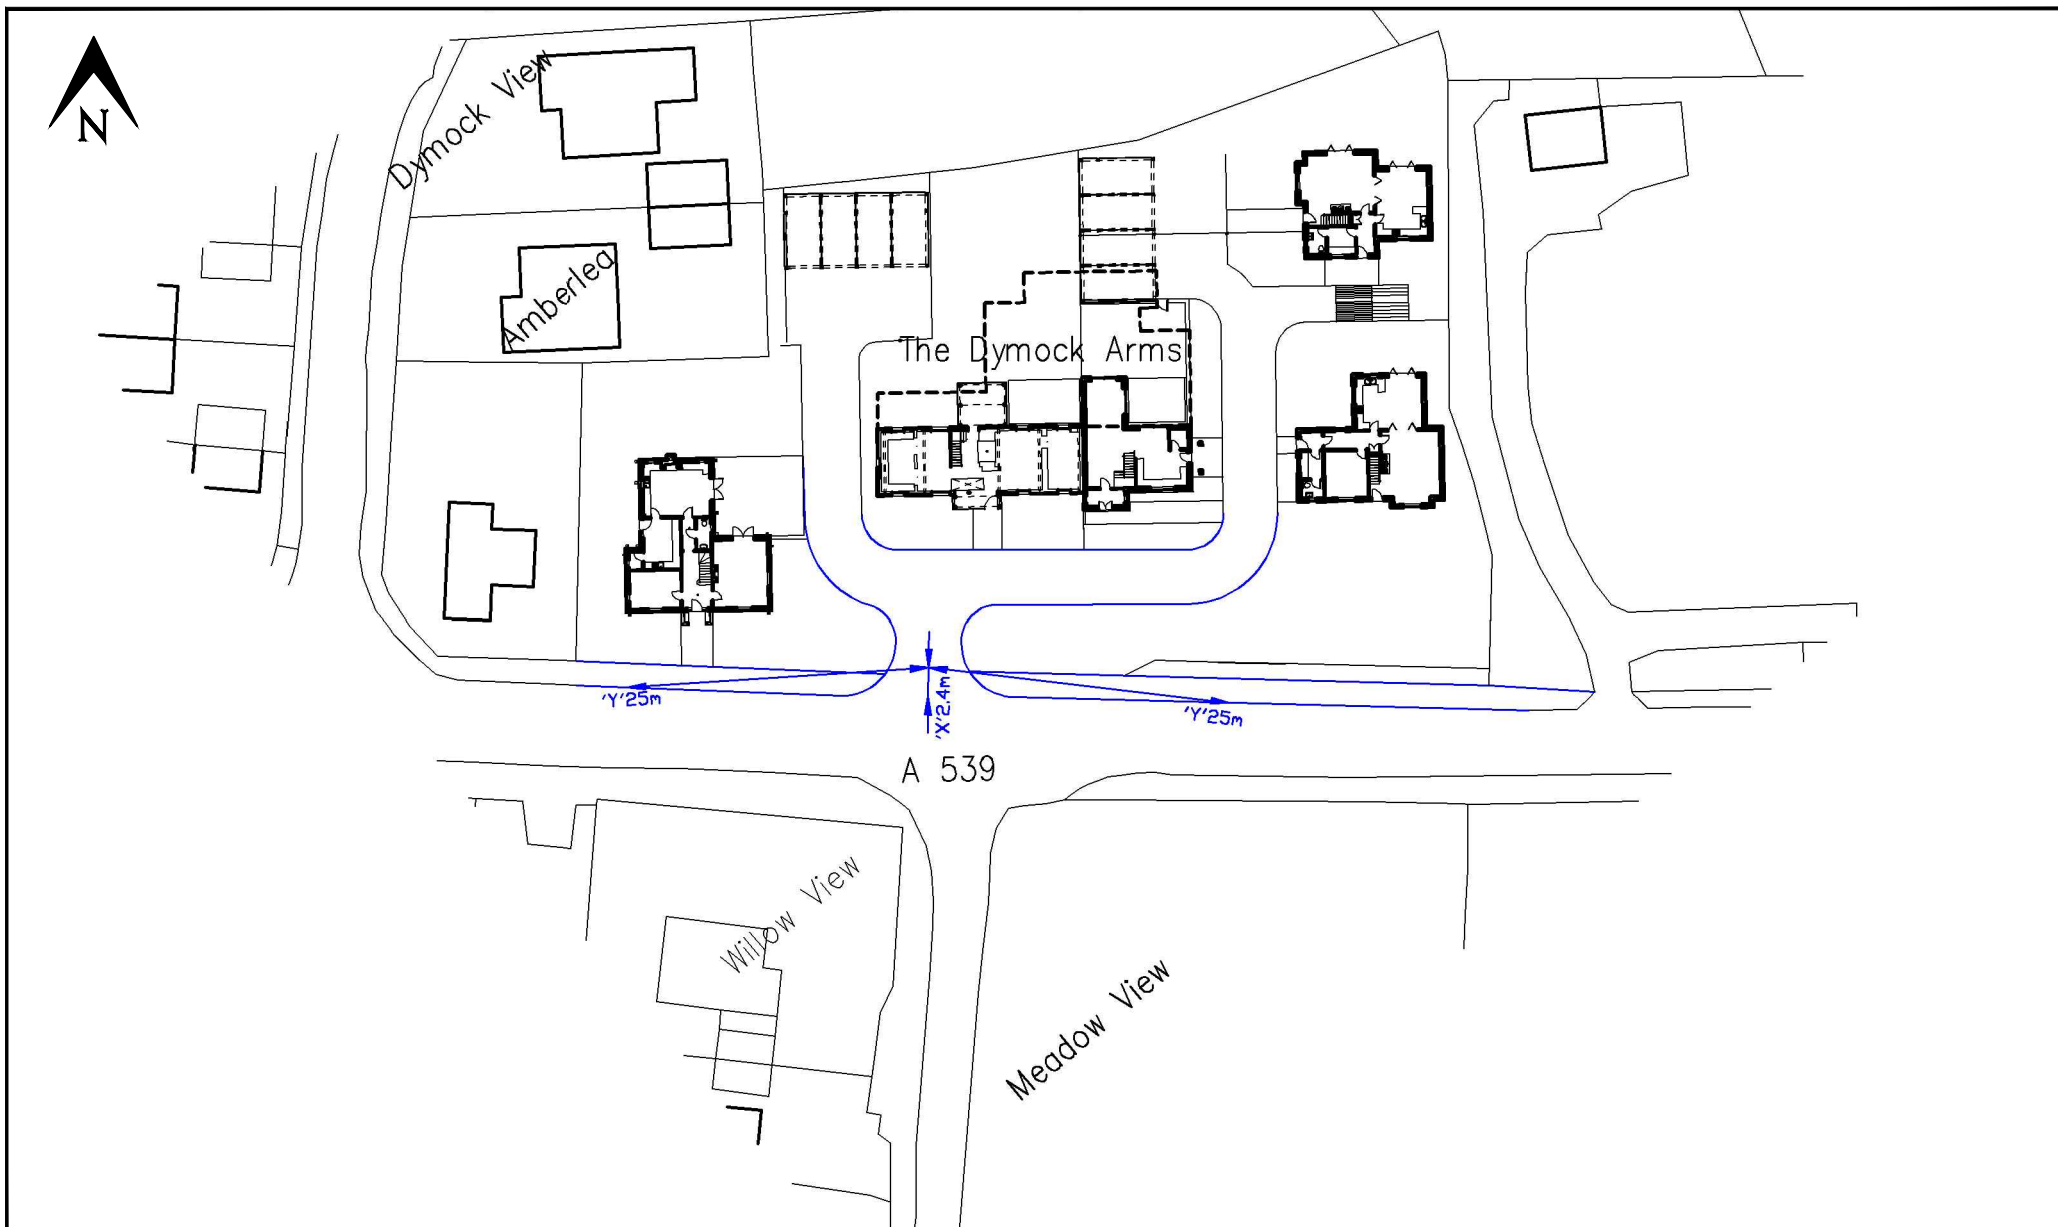

PROJECT TITLE The Dymock Arms Overton Road Peneley Wrexham	DRAWING TITLE Proposed Access Layout (B) & Improved Footway Visibility Splays at 25m	Access HDPC						DRAWING NUMBER DAP/DE/006		REV
		SIZE A4	SCALE 1:500	DATE Jan 2023	DRAWN SLB	CHECKED	APPROVED			

0 10 mm