


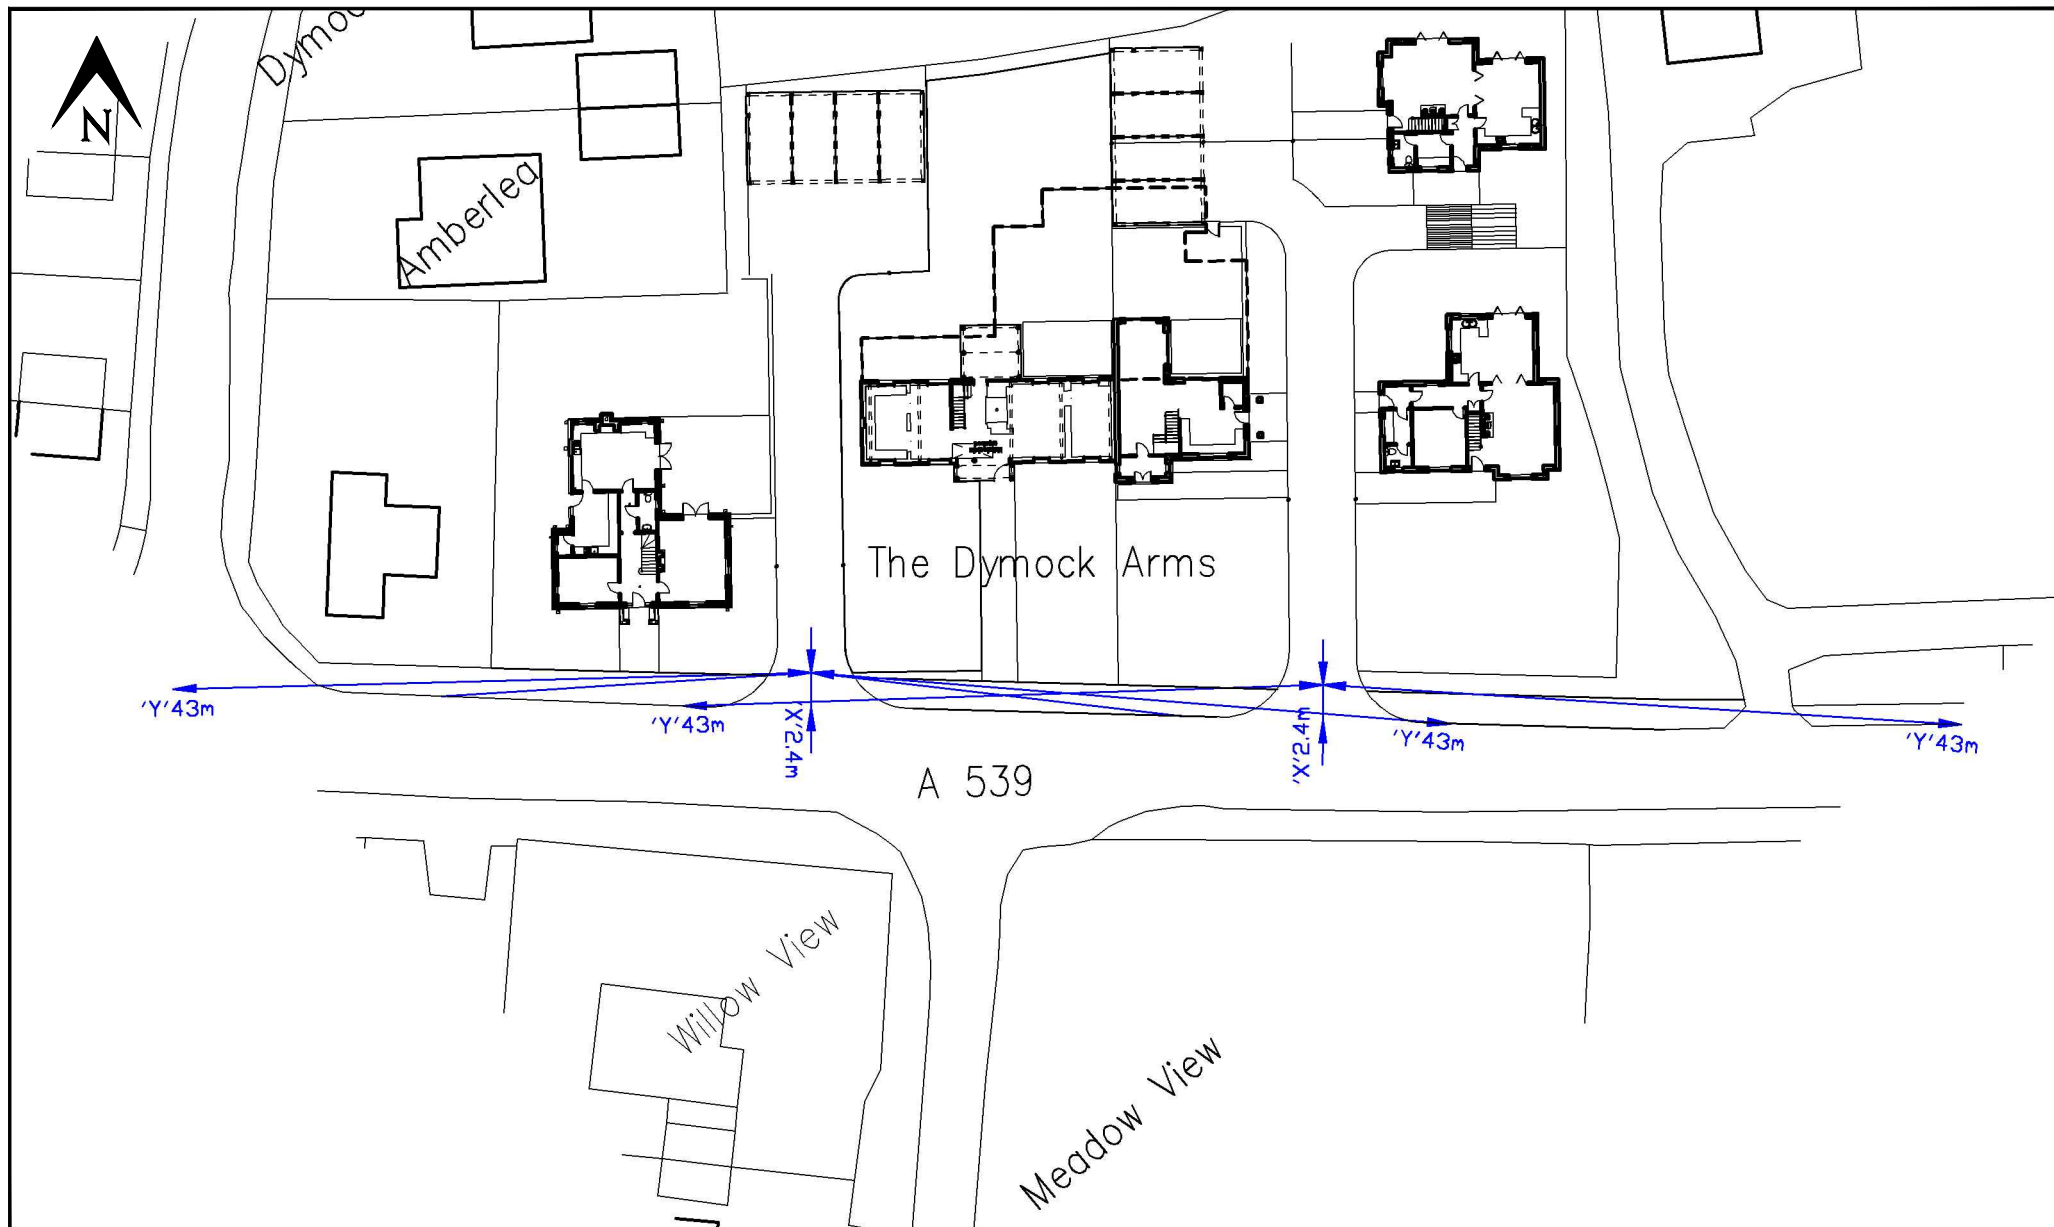

PROJECT TITLE The Dymock Arms Overton Road Peneley Wrexham	DRAWING TITLE Proposed Access Layout (A) Visibility Splays at 43m & Improved Footway	Access HDPC					DRAWING NUMBER DAP/DE/004		REV
		SIZE A4	SCALE 1:500	DATE Jan 2023	DRAWN SLB	CHECKED	APPROVED		