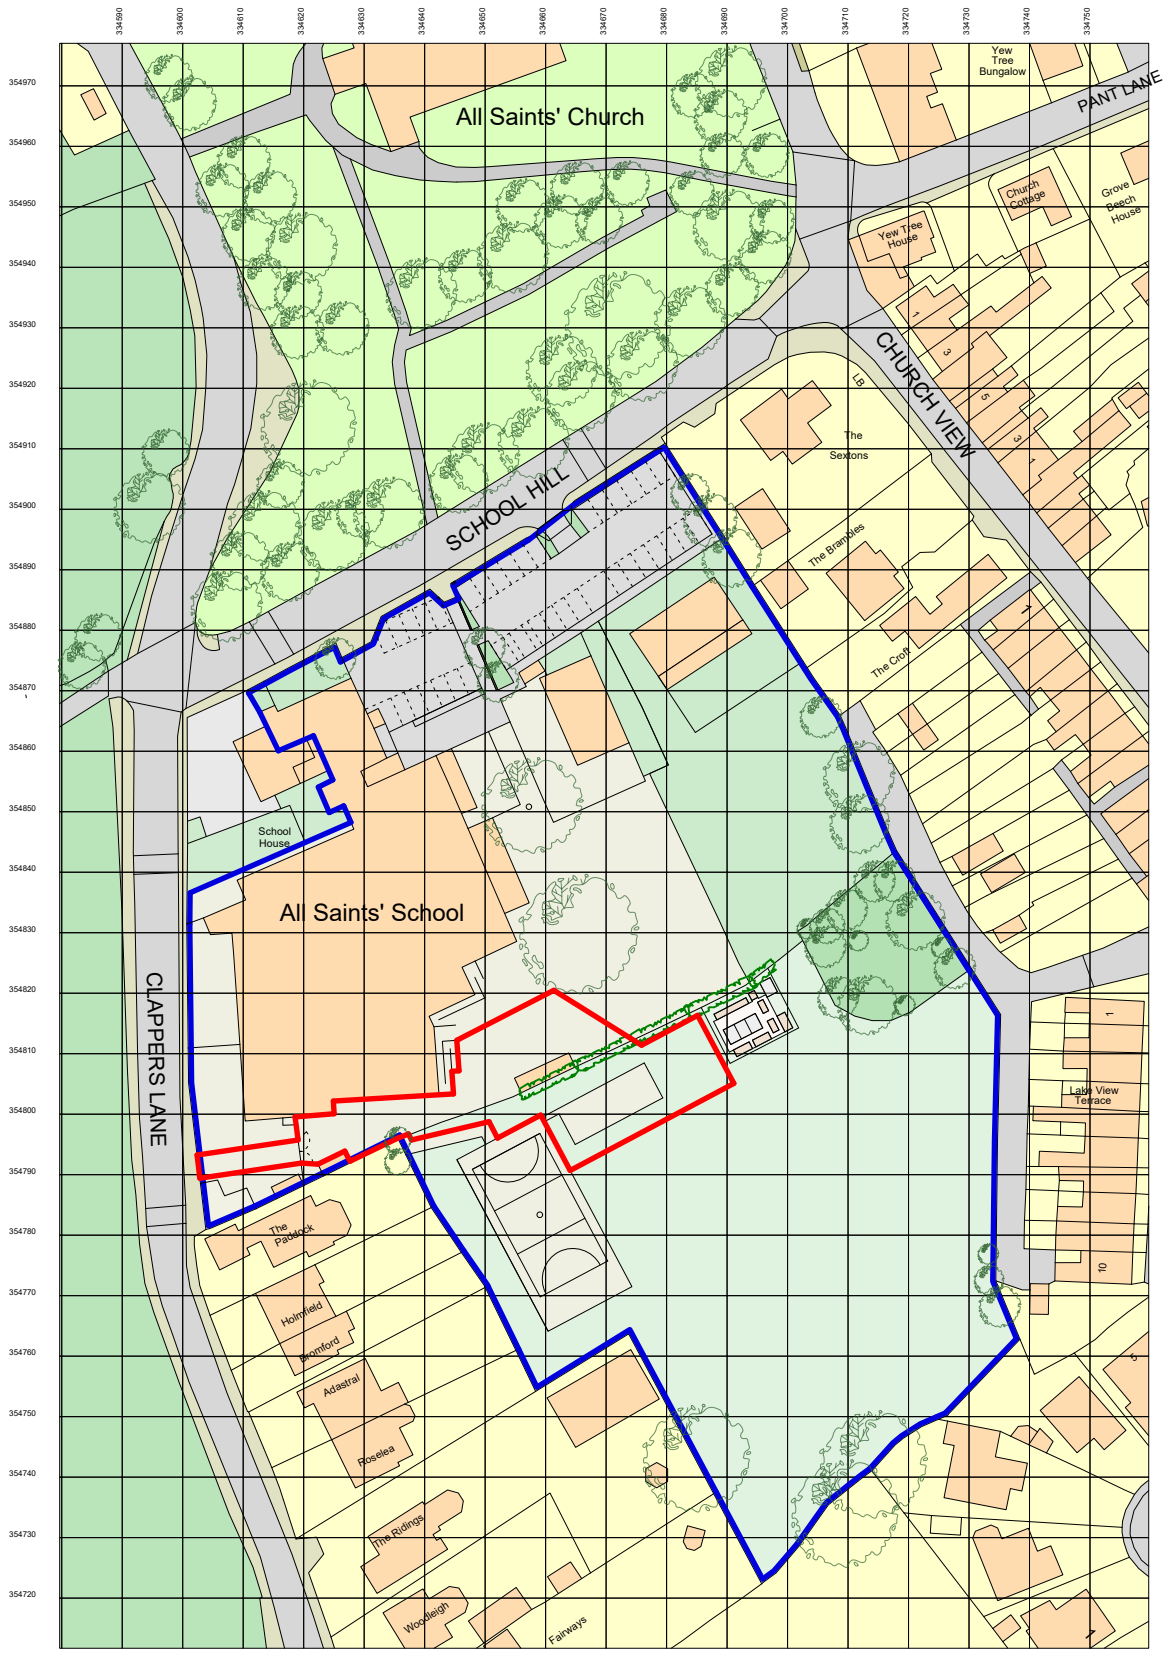


Ordnance Survey, (c) Crown Copyright 2023. All rights reserved. Licence number 100022432

SITE LOCATION PLAN 1:1250

0m 10 30 50

ORIGINAL DRAWING SIZE 1:1250 AT A4

hha architects
horsley huber architects ltd
Castleberg Studios 134 Newport Road Stafford ST16 2HB
t: 01785 251238
e: stafford@hhastudio.com
w: www.hhastudio.com

	preliminary		for comment	■	for approval
	for tender		construction		as built

Revision A. Red line amended to include planting areas Nov 25

Client: THE GOVERNORS OF ALL SAINTS' SCHOOL

Job: PROPOSED MODULAR SCHOOL LIBRARY AND ICT SUITE FOR ALL SAINTS' SCHOOL GRESFORD, WREXHAM

Job No: 5000

Drawing: SITE LOCATION PLAN.

Drawing No: PL-01A

Drawn	Checked	Date	Scale
		Sep 25	1:1250@A4

Do not scale. Check all dimensions on site. This drawing is copyright