NATIONAL MAP CENTRE

OS Plan Colour

Everest



Scale: 1: 1250


Ordnance Survey Licensed Data

Supplied by: National Map Centre
License number: AC0000814278
Produced: 10/11/2025
Serial number: 506828

21 GREEN PARK
WREXHAM
LL13 7YE

Plot centre co-ordinates: 332851,349100
Download file:
Project name: 90017282

© Crown copyright and database rights 2025. OS AC0000814278

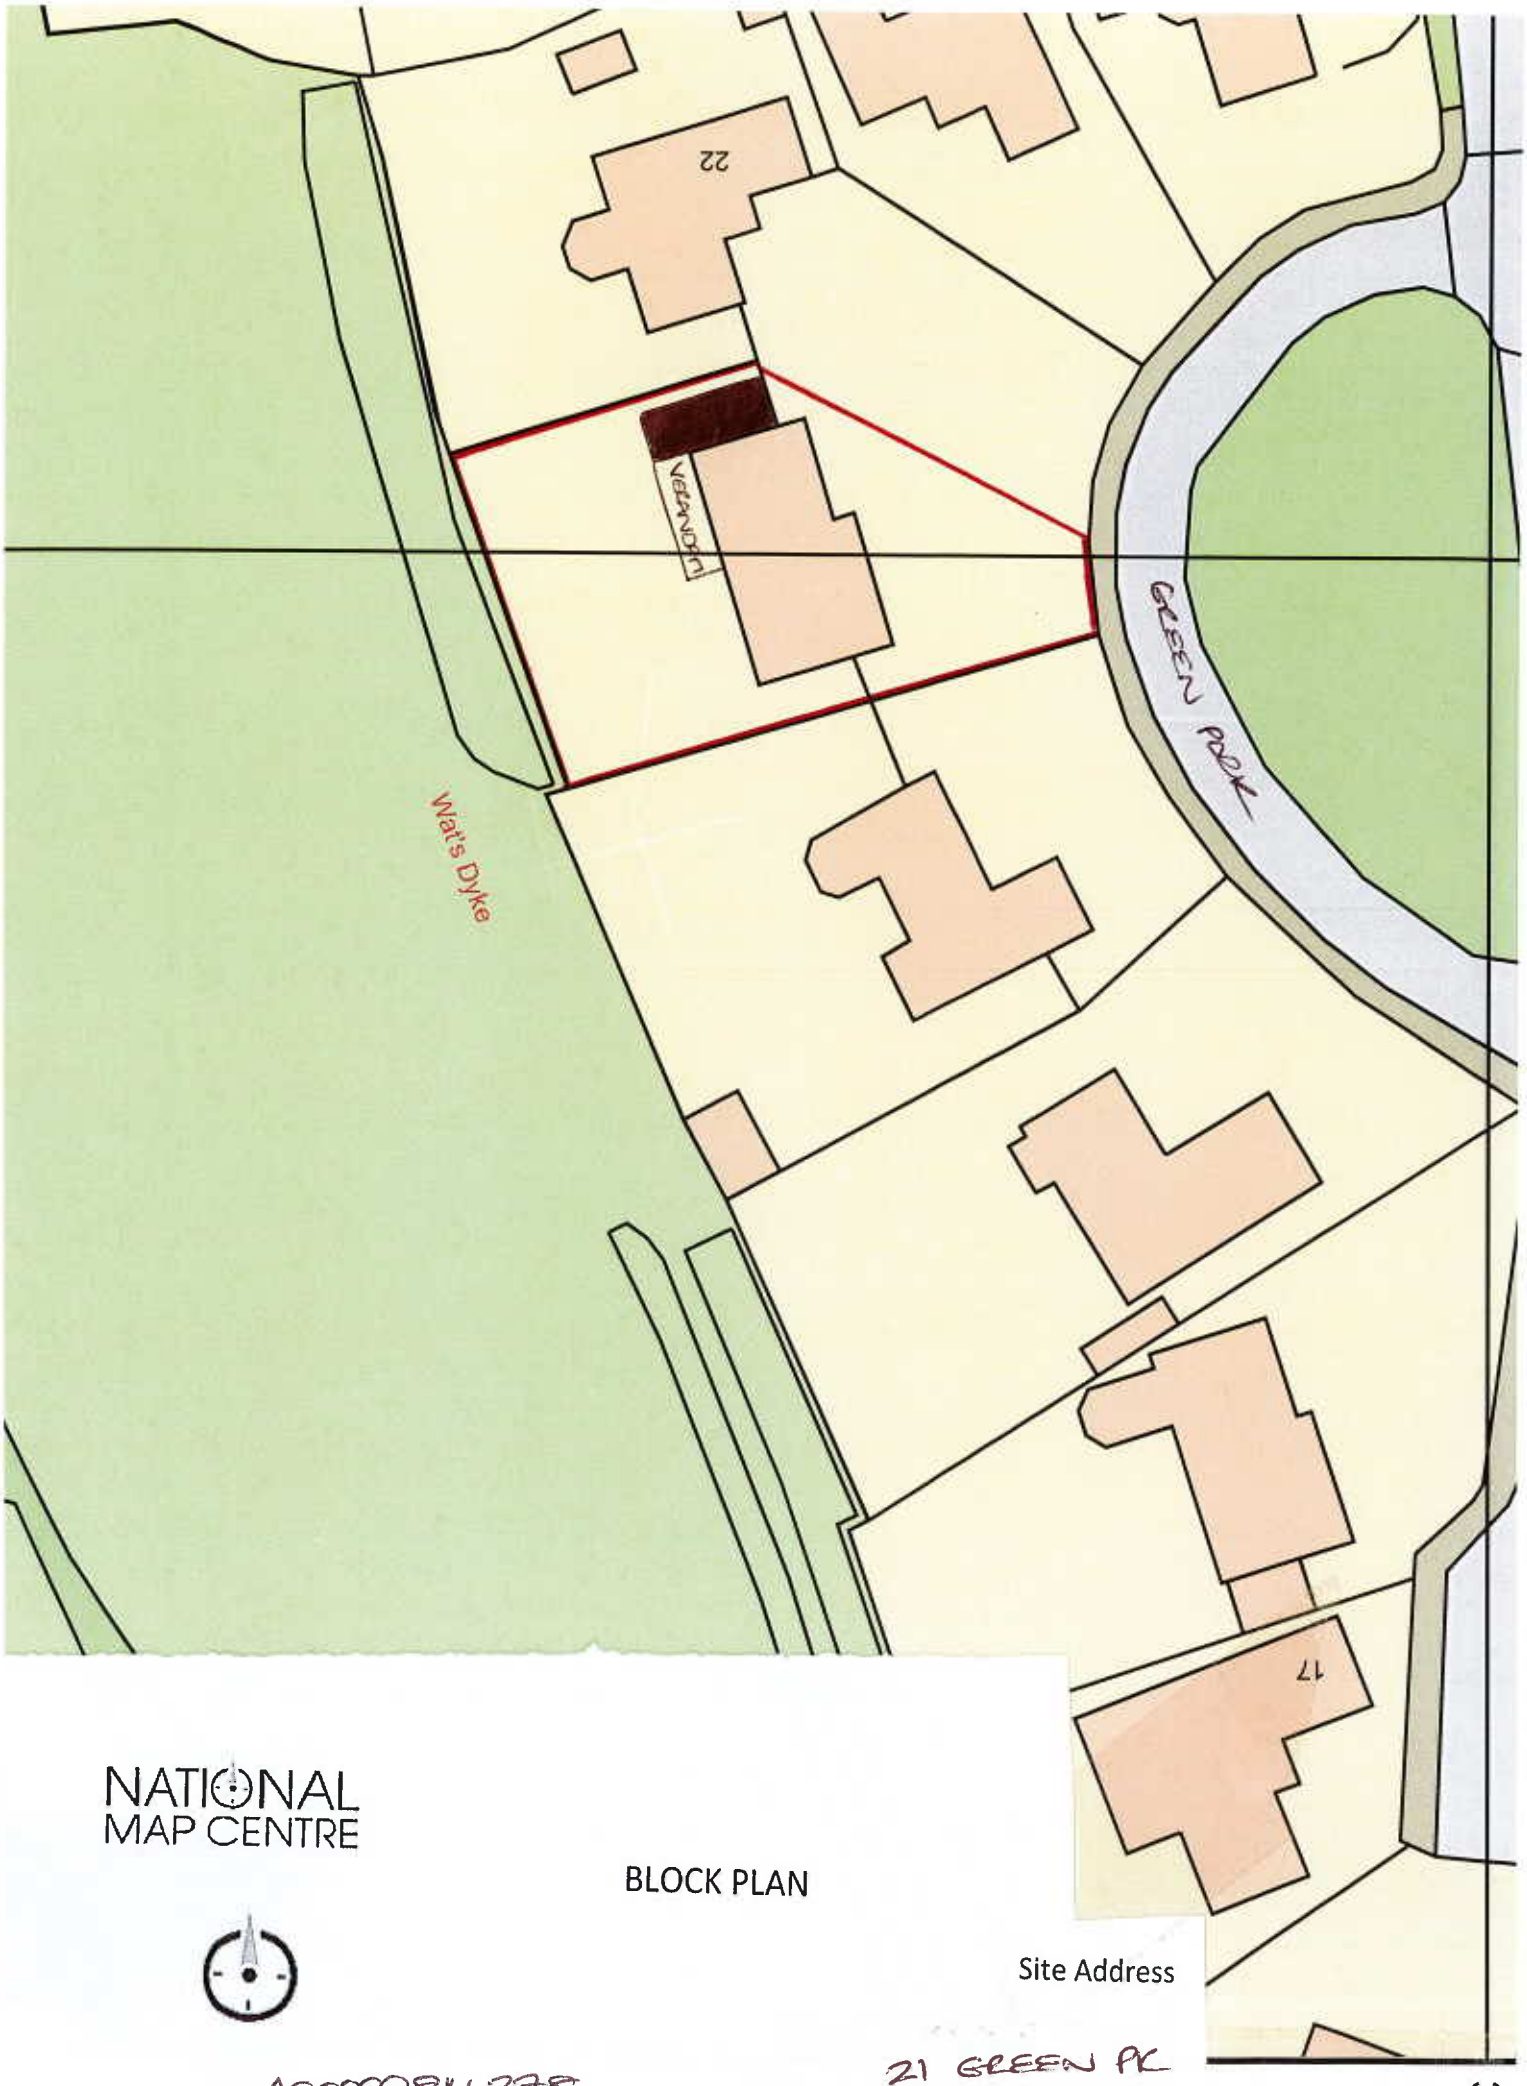

NATIONAL MAP CENTRE

BLOCK PLAN

Site Address

21 GREEN PK
WREXHAM
LL13 7YE

Os Licence number AC0000814278

Our Reference 90017282

SCALE 1:500

0 20

METRES

333901