

PEDESTRIAN VISIBILITY SPLAYS - HORIZONTAL PLANE

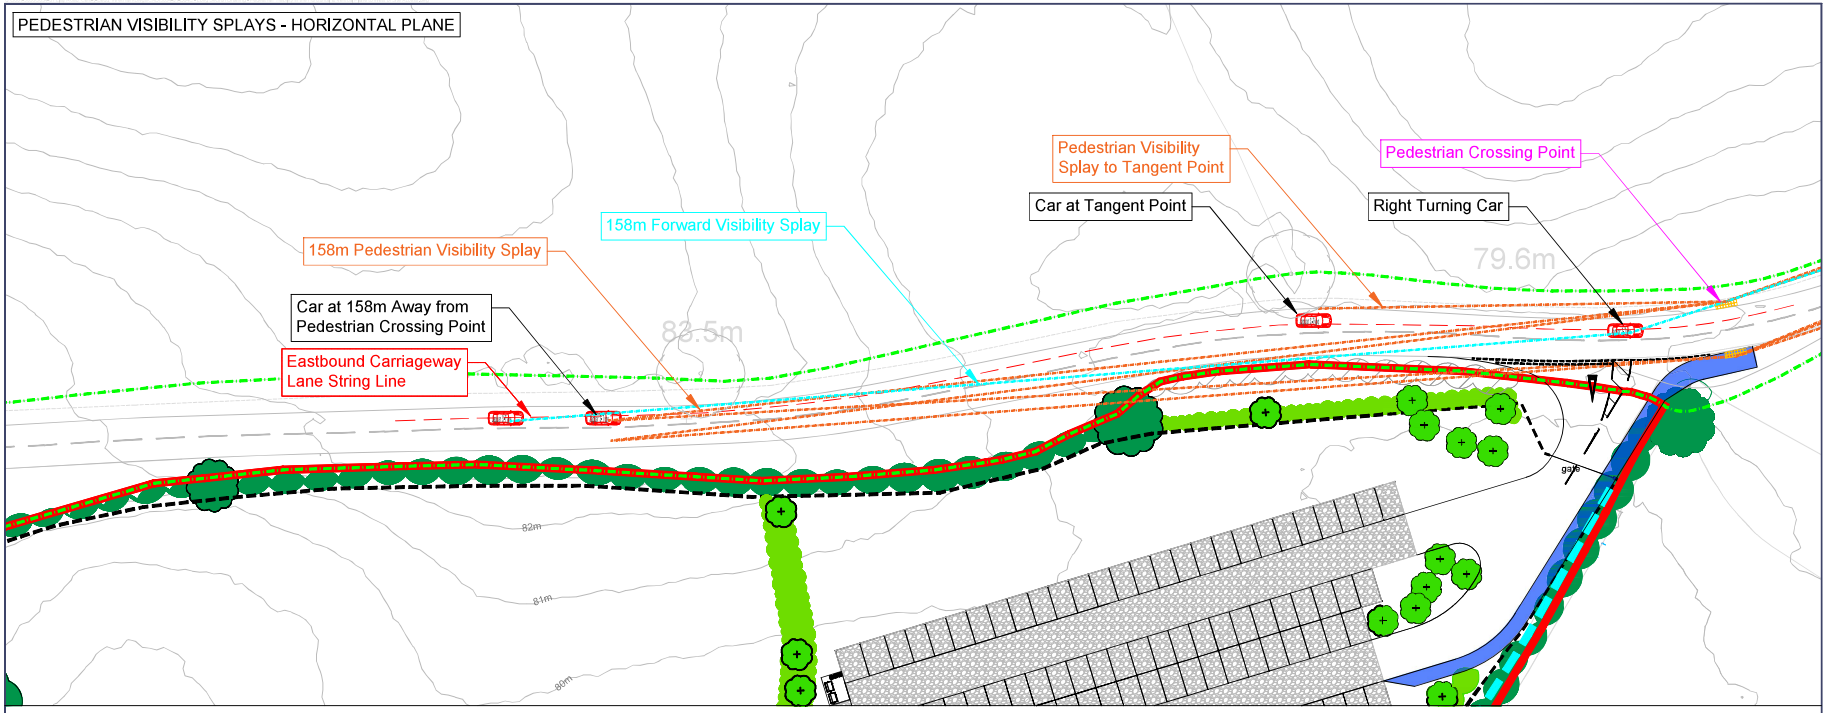

Site Boundary
Highway Boundary
Public Right of Way (Llay 12)
Pedestrian Visibility Splays
Forward Visibility Splays
Existing tree, retained
Existing woodland/ hedgerow/ scrub, retained
Existing hedgerow, removed
Proposed tree
Proposed woodland/ hedgerow/ scrub

LONG SECTION - VERTICAL PLANE

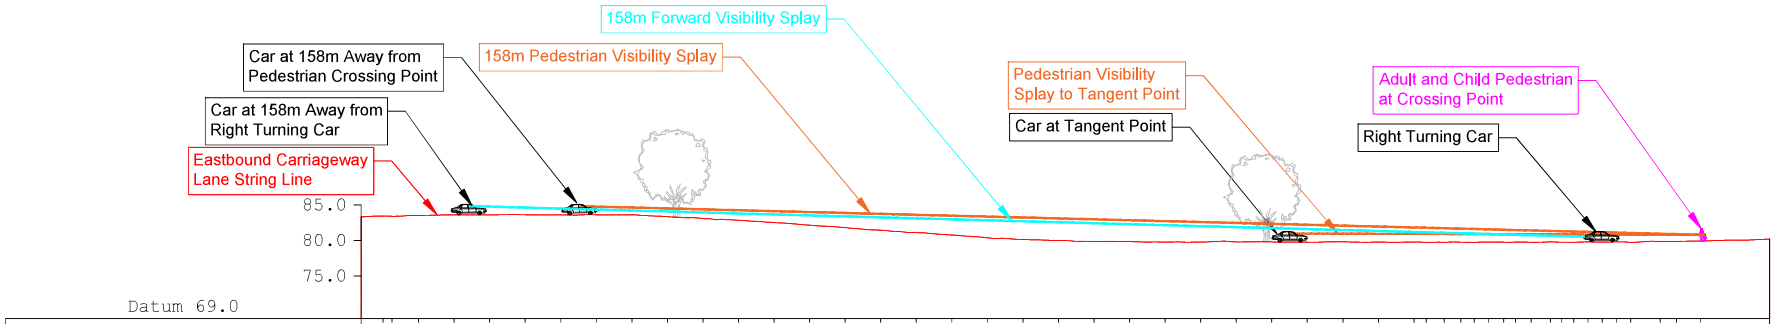

	195.000	190.000	185.000	180.000	175.000	170.000	165.000	160.000	155.000	150.000	145.000	140.000	135.000	130.000	125.000	120.000	115.000	110.000	105.000	100.000	95.000	90.000	85.000	80.000	75.000	70.000	65.000	60.000	55.000	50.000	45.000	40.000	35.000	30.000	25.000	20.000	15.000	10.000	5.000	0.000
NRW 1M LIDAR Data 2020	83.326	83.438	83.523	83.593	83.605	83.622	83.607	83.617	83.619	83.347	83.086	82.846	82.521	82.146	81.818	81.446	81.109	80.767	80.371	80.131	80.004	79.865	79.853	79.770	79.775	79.804	79.803	79.758	79.811	79.768	79.781	79.712	79.734	79.757	79.732	79.774	79.758	79.741	79.809	79.745	79.760	79.807	79.722	79.864	79.856	79.910	80.029	80.193
Survey 1 - offsets	198.077	195.000	190.000	185.000	180.000	175.000	170.000	165.000	160.000	155.000	150.000	145.000	140.000	135.000	130.000	125.000	120.000	115.000	110.000	105.000	100.000	95.000	90.000	85.000	80.000	75.000	70.000	65.000	60.000	55.000	50.000	48.282	45.745	43.415	41.526	39.524	37.371	35.716	33.522	30.821	29.155	27.521	25.521	23.521	21.520	19.518	15.391	13.068	9.684	4.327	0.000
Regular offsets	195.000	190.000	185.000	180.000	175.000	170.000	165.000	160.000	155.000	150.000	145.000	140.000	135.000	130.000	125.000	120.000	115.000	110.000	105.000	100.000	95.000	90.000	85.000	80.000	75.000	70.000	65.000	60.000	55.000	50.000	45.000	40.000	35.000	30.000	25.000	20.000	15.000	10.000	5.000	0.000

This drawing is the copyright of AXIS P.E.D Limited and may not be loaned, copied or reproduced in any way - or used for any offer, quote, tender or construction purposes without written consent of the company to do so. Follow any figured dimensions - do not scale for construction purposes. If in doubt ask.

© Crown copyright and database rights 2025 Ordnance Survey AC0000808122

revision: C desc: Updated as per LHA comments dated 17-10-25 date: 04-11-25

0 10 20 30 40 50m

0344 8700 007
axis.co.uk

Client
Christmas Farm

Project
Christmas Farm, Llay Road, Cefn-y-Bedd

Drawing Title
Long Section Drawing - Pedestrian Visibility in the Horizontal & Vertical Plane to West of Site Access

Scale: 1:500 @A2
Status: Preliminary

Date: March 2025
Drawn: MK
Checked: LK

Dwg no: 3034-01-D04
Rev: C