

This drawing is the property of CB ARCHITECTURAL DESIGN.
Copyright is reserved by them and the drawing issued on the condition that it is not copied, reproduced, retained or disclosed to any unauthorised person either wholly or in part without the written consent of CB ARCHITECTURAL DESIGN.

1. All dimensions to be verified on site prior to any shop works being commenced.
2. Any discrepencies to be reported to the Designer before any work is put in hand.
3. Do not scale from this drawing.
4. This drawing is to be read in conjunction with relevant consultants and specialists drawings.
5. This is a metric drawing.
6. Dimensions indicated thus "*" are site dimensions and are to be adjusted on site by the Contractor accordingly.

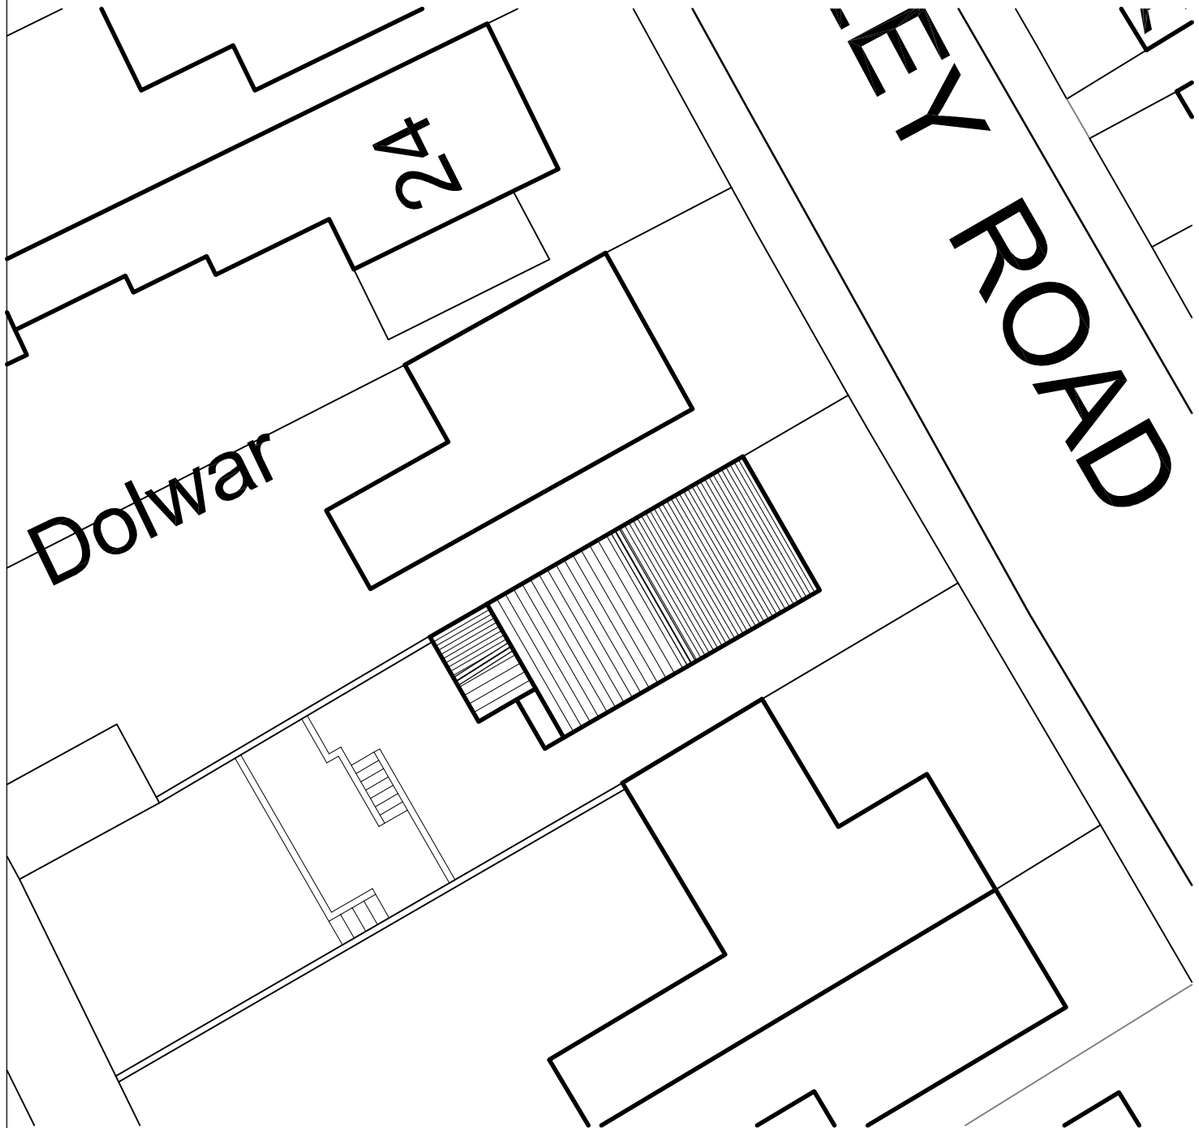

AS EXISTING

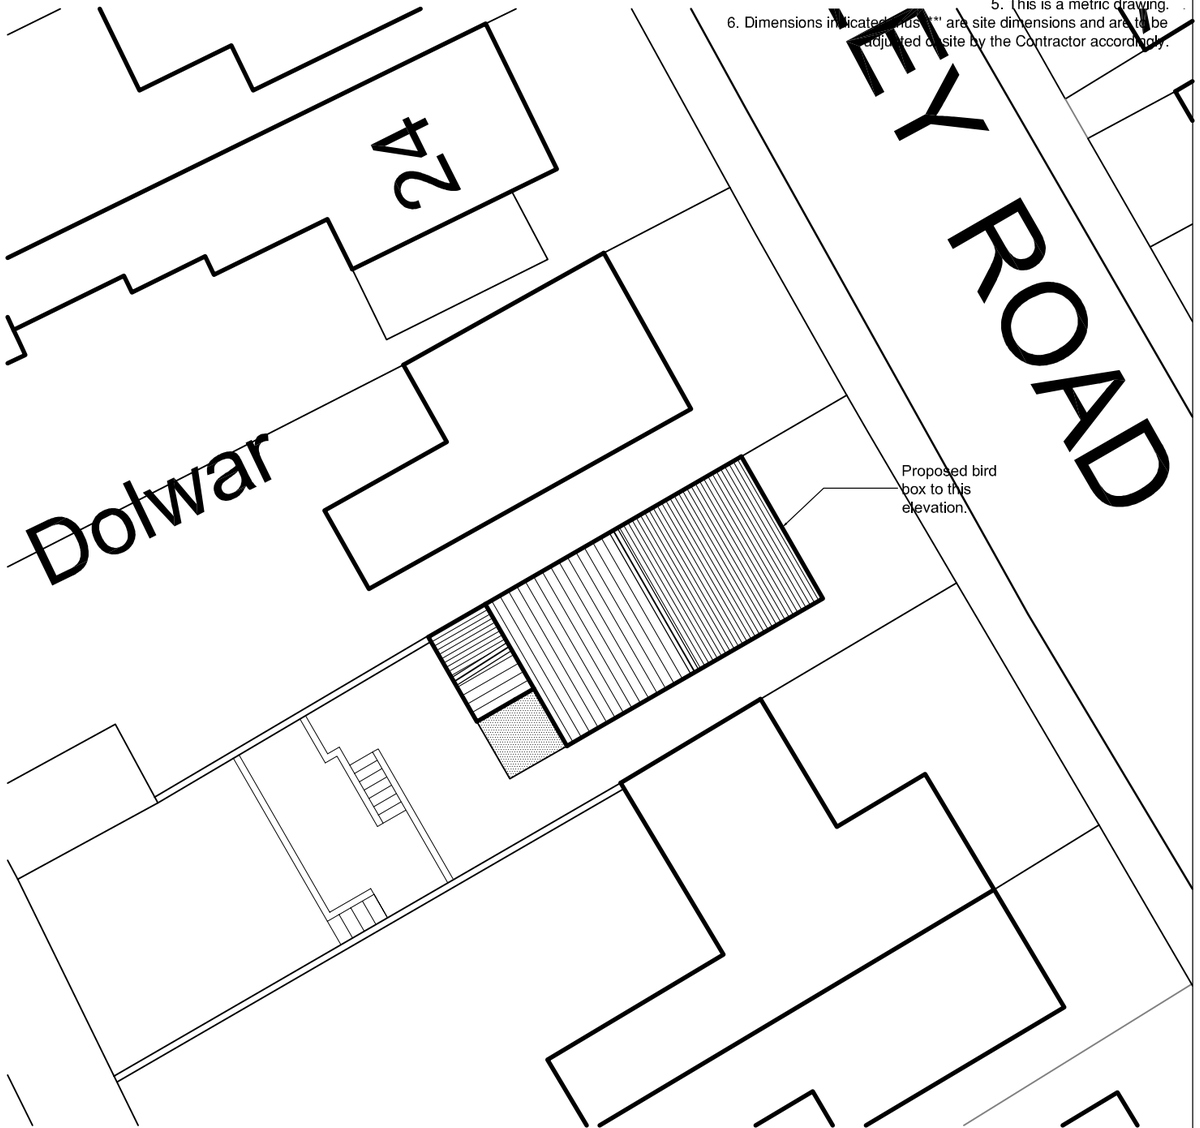

AS PROPOSED

GREEN INFRASTRUCTURE STATEMENT
All hedges and trees are to be retained and the proposal will have no adverse impacts on green infrastructure.
Schwegler Brick Box Type 25 to be installed to NE Elevation on existing building.

T: 07833 029535
E: info@cbarchitecturaldesign.co.uk
W: www.cbarchitecturaldesign.co.uk

Architectural Design

Rev:	Date:	Description:	Initial:	Chkd:

Client MR IAN PARRY

Project 22 Stanley Road Ponciau
Wrexham LL14 1HH

Dwg. Title Block Plans
AS EXISTING & PROPOSED

Scale 1:200 Drawn C.B. Chkd. C.B. Date 14/06/24

Dwg. No. 906/Sk05 Revision A

0 10 20 50mm NATURAL SCALE

ORIGINAL DRAWING SIZE 420 x 297 (A3)