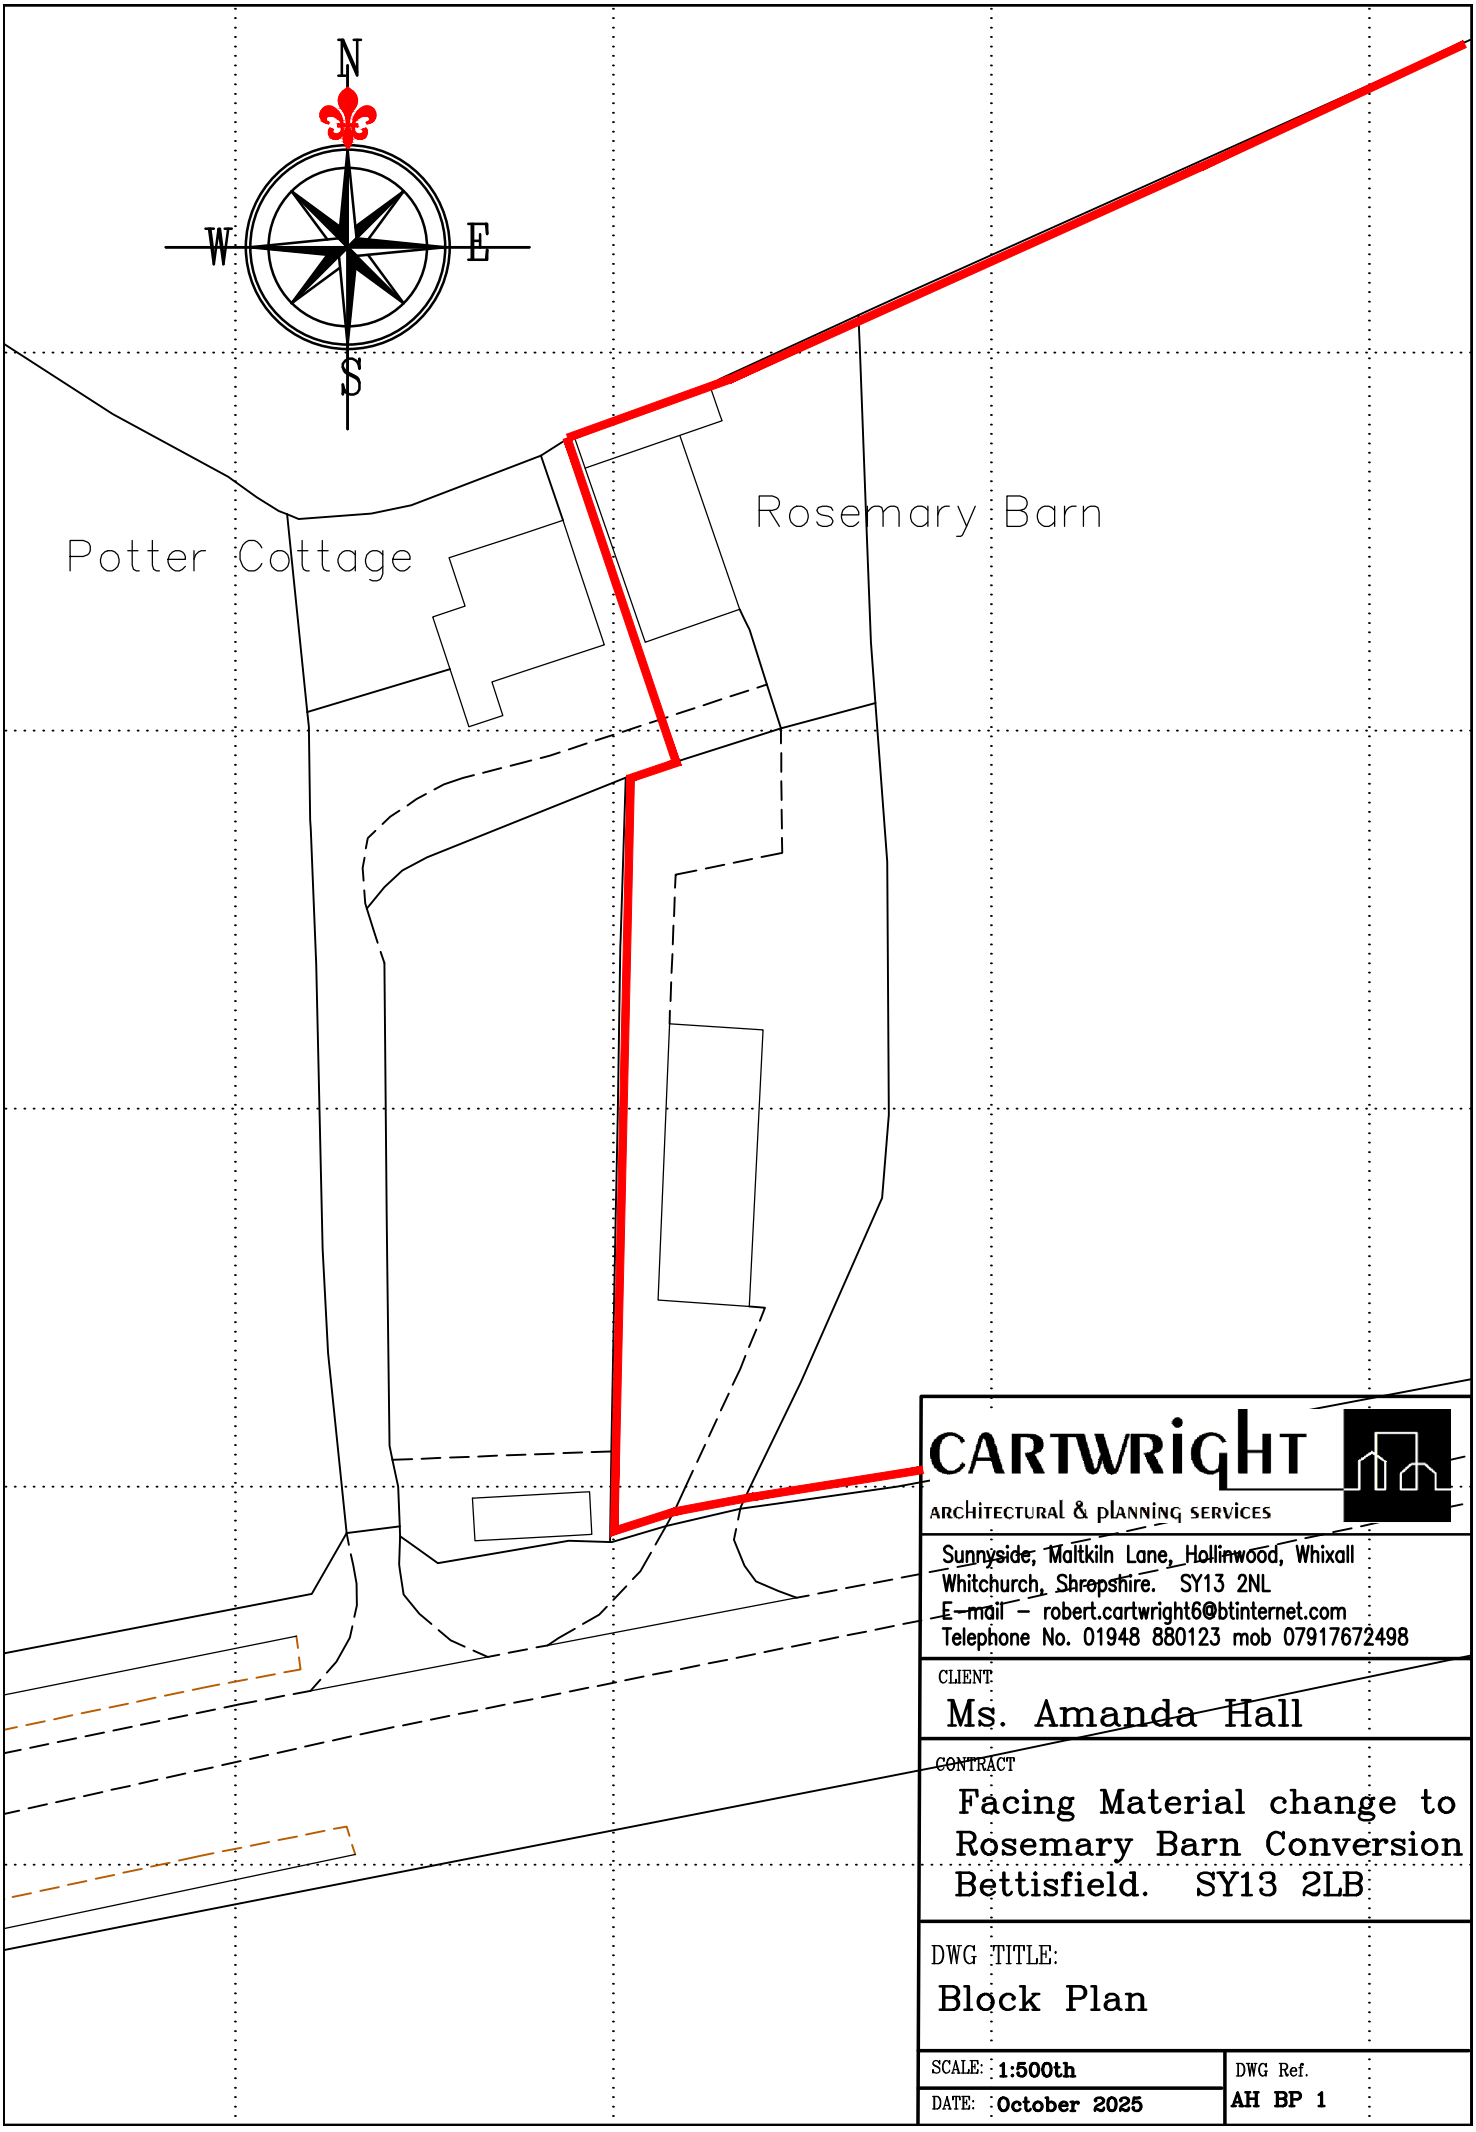


CARTWRIGHT
ARCHITECTURAL & PLANNING SERVICES

Sunnyside, Maltkiln Lane, Hollinwood, Whixall
Whitchurch, Shropshire. SY13 2NL
E-mail – robert.cartwright6@btinternet.com
Telephone No. 01948 880123 mob 07917672498

CLIENT
Ms. Amanda Hall

CONTRACT
Facing Material change to Rosemary Barn Conversion
Bettisfield. SY13 2LB

DWG TITLE:
Block Plan

SCALE: 1:500th
DATE: October 2025

DWG Ref.
AH BP 1