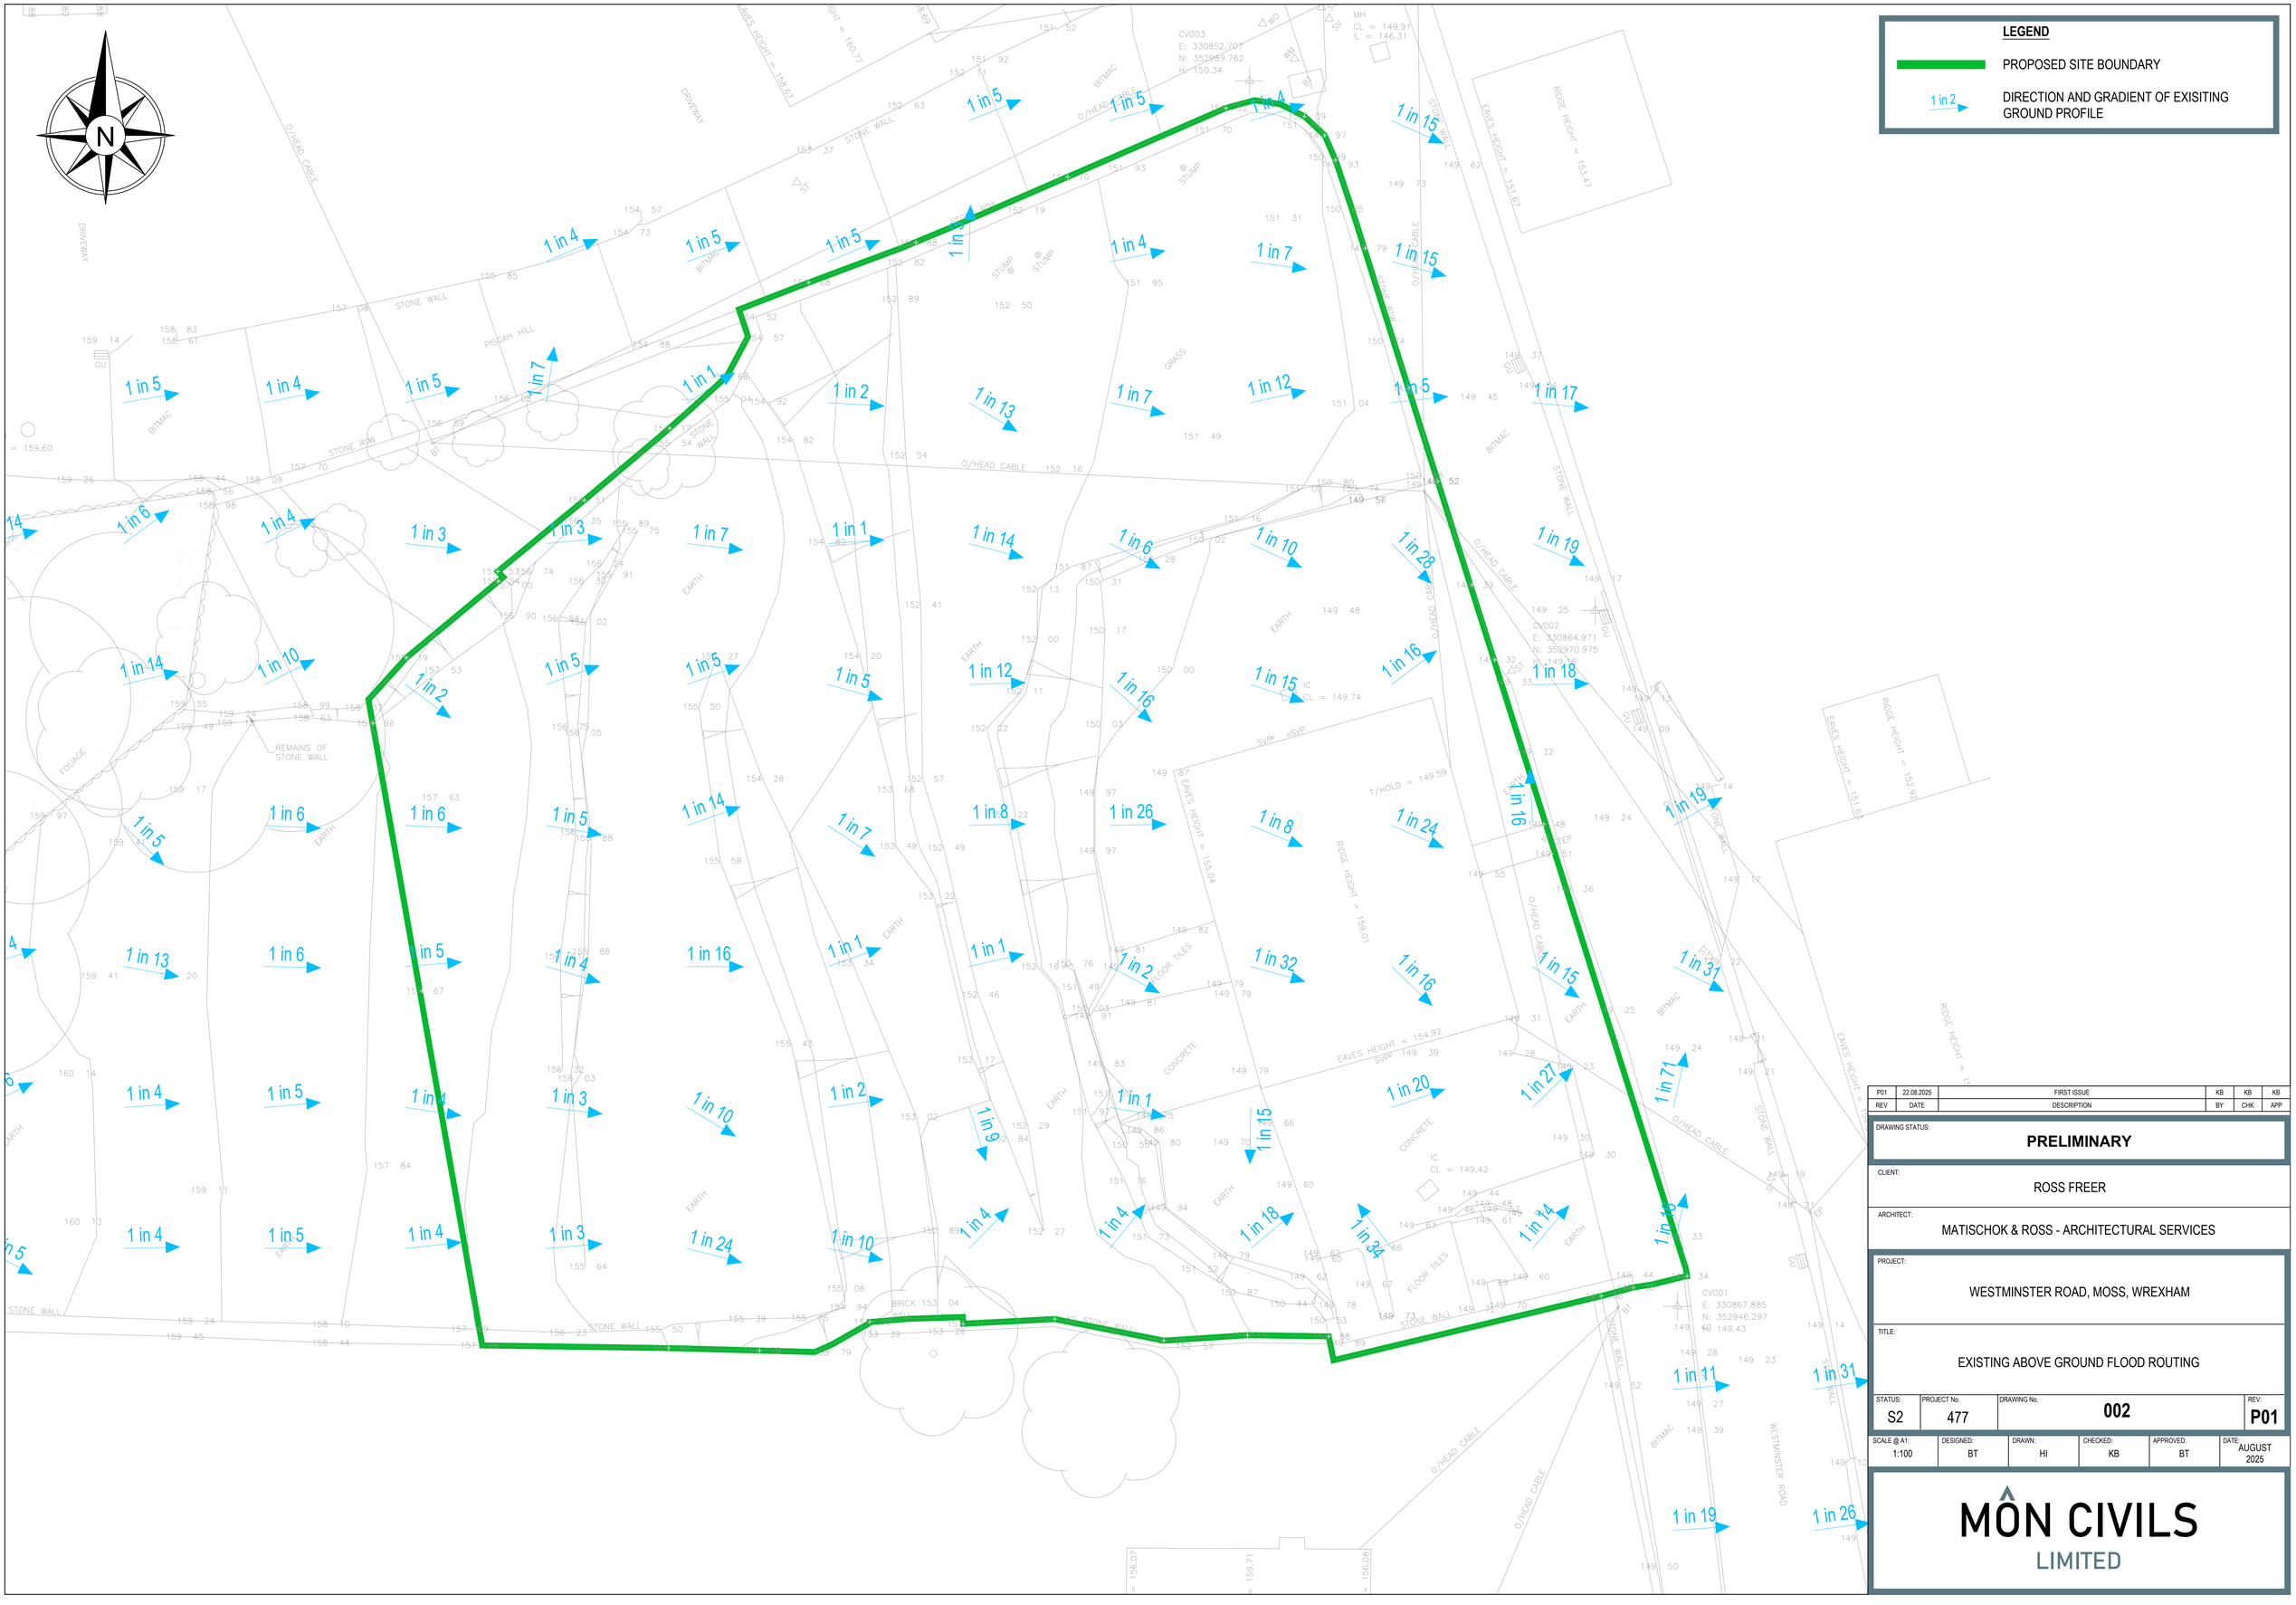


REV	DATE	DESCRIPTION	BY	CHK	APP
P01	22.08.2025	FIRST ISSUE	KB	KB	KB

DRAWING STATUS: **PRELIMINARY**

CLIENT: ROSS FREER

ARCHITECT: MATISCHOK & ROSS - ARCHITECTURAL SERVICES

PROJECT: WESTMINSTER ROAD, MOSS, WREXHAM

TITLE: EXISTING ABOVE GROUND FLOOD ROUTING

STATUS:	PROJECT No.	DRAWING No.	REV:
S2	477	002	P01

SCALE @ A1:	DESIGNED:	DRAWN:	CHECKED:	APPROVED:	DATE:
1:100	BT	HI	KB	BT	AUGUST 2025

MÔN CIVILS LIMITED