
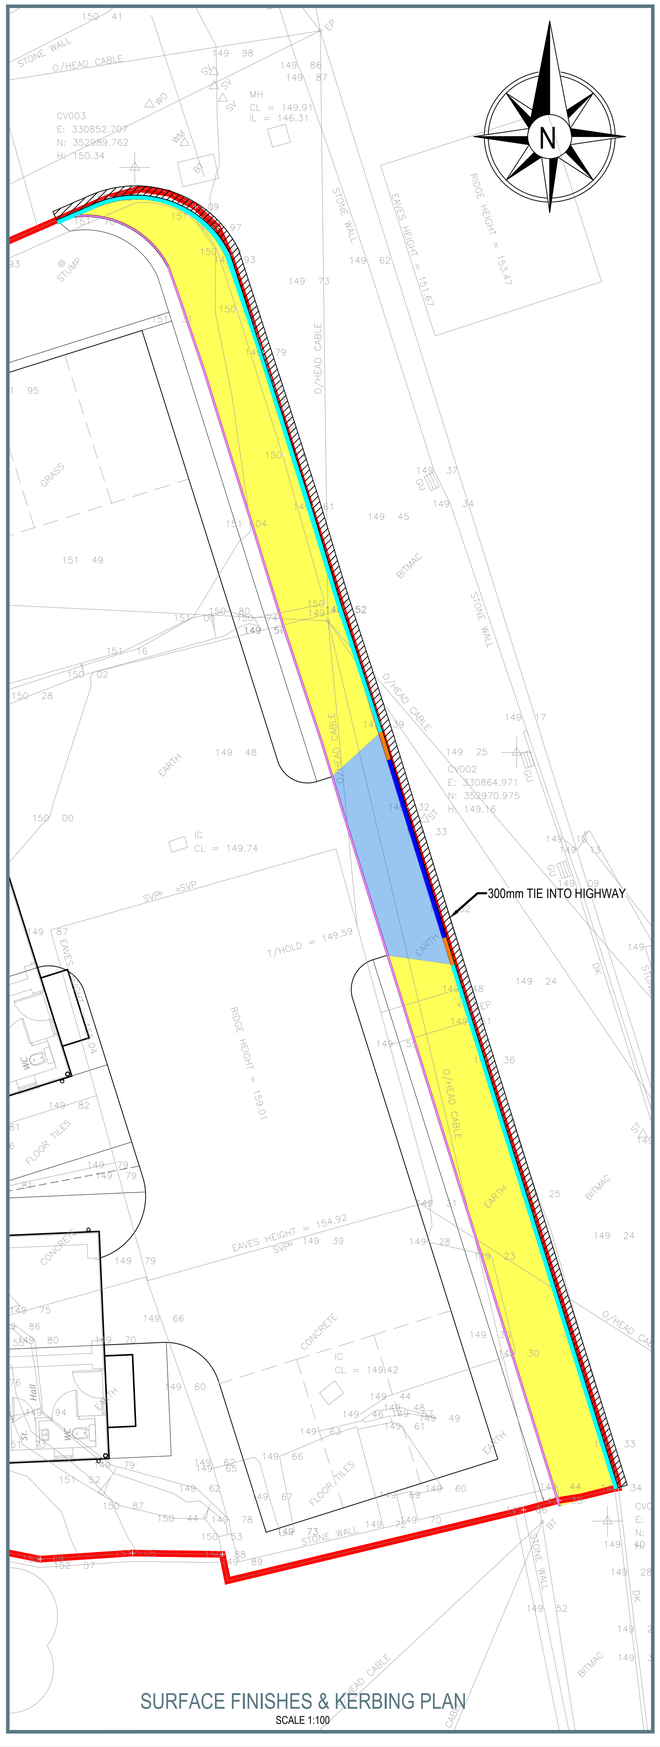



SURFACE FINISHES & KERBING PLAN

SCALE 1:100

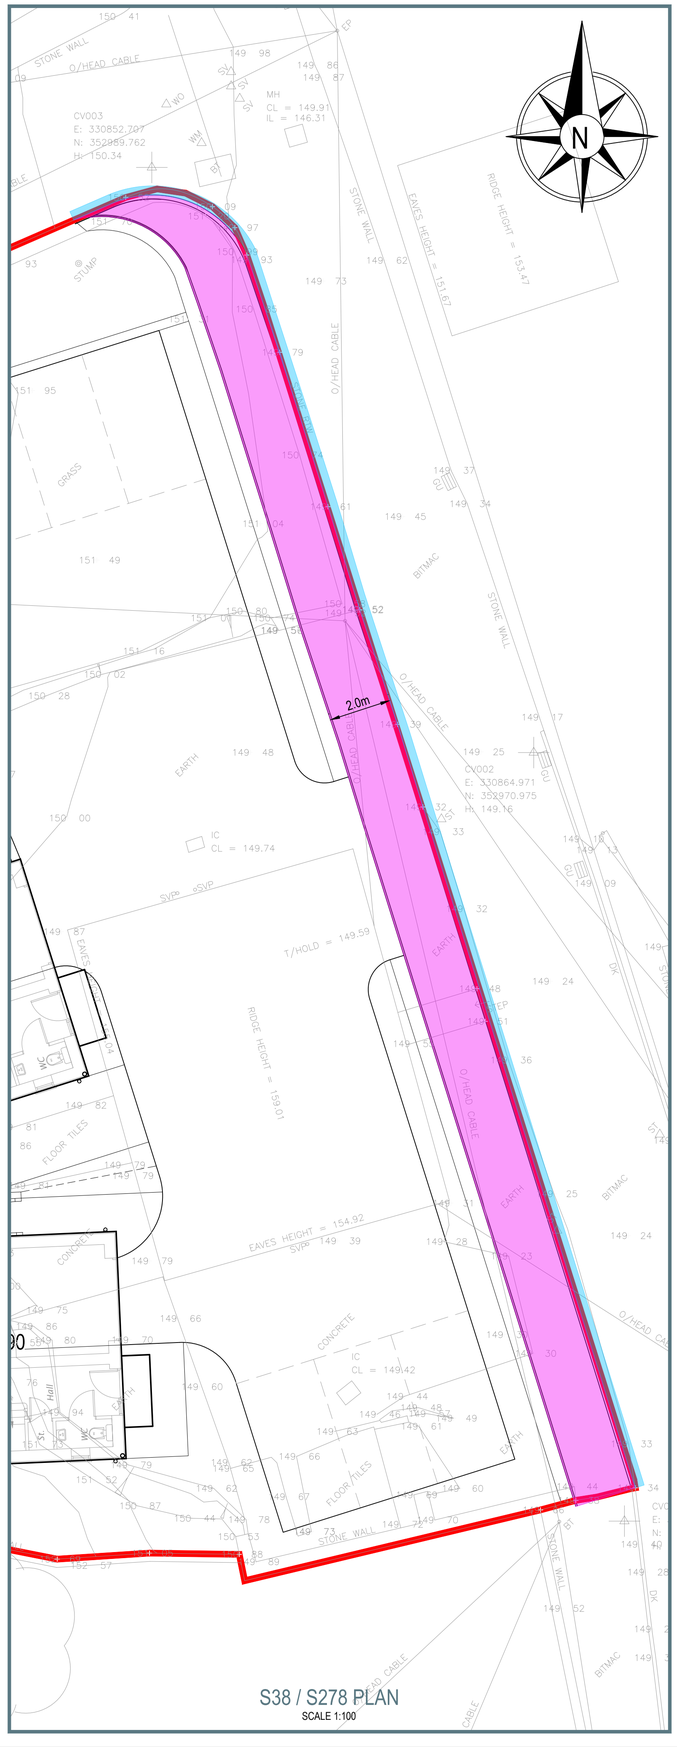


S38 / S278 PLAN

SCALE 1:100

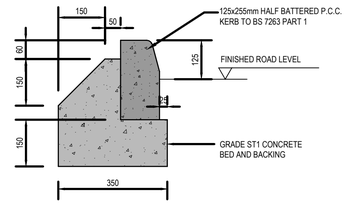


HALF BATTERED KERB (HB2)

SCALE 1:10

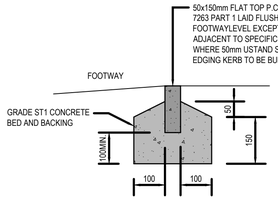


EDGING KERB (EF1)

SCALE 1:10

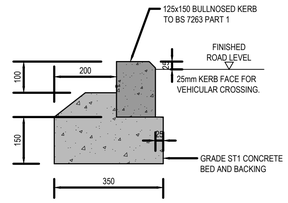


BULLLNOSED KERB (BN2)

SCALE 1:10

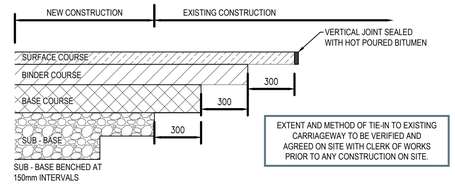


TIE IN TO EXISTING CARRIAGEWAY

SCALE: 1:20

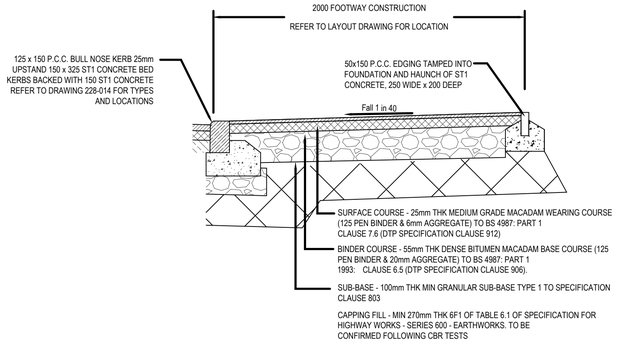

FOOTWAY CONSTRUCTION DETAIL

SCALE 1:20

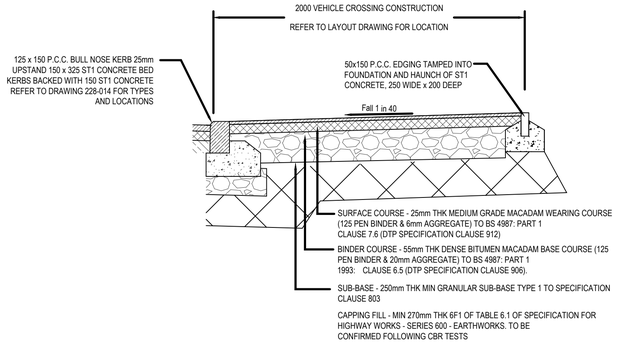

VEHICLE CROSSING CONSTRUCTION DETAIL

SCALE 1:20

GENERAL

G1 ALL LEVELS IN METRES UNLESS NOTED OTHERWISE ON DRAWING.


G2 THIS DRAWING IS TO BE READ IN CONJUNCTION WITH ALL OTHER RELEVANT ENGINEER'S AND ARCHITECT'S DRAWINGS AND RELEVANT SPECIFICATION CLAUSES.

G3 PLEASE REFER TO ARCHITECTS DRAWINGS FOR FINAL BUILDING LOCATION.

G4 ALL PROPOSED LEVELS ARE TO BE CONFIRMED BY THE ARCHITECT.

LEGEND

- SITE BOUNDARY
- ADOPTABLE FOOTWAY
- ADOPTABLE VEHICLE CROSSING
- EXTENT OF HIGHWAY ADOPTION AREA
- S278 ADOPTION AREA
- HALF BATTERED KERB - TYPE HB2
- 915mm TRANSITION KERB
- PCC EDGING - TYPE EF TO BS7263 50x200
- BULL NOSED KERB - TYPE BN 125x150 WITH 25mm KERB FACE

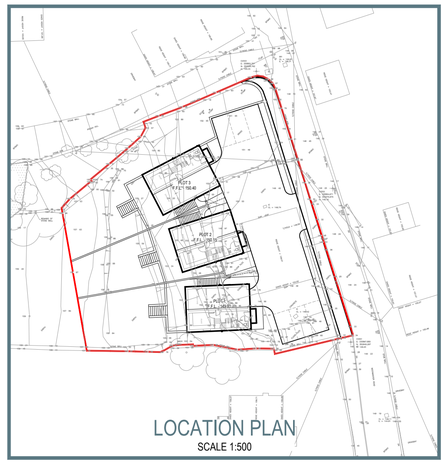

LOCATION PLAN

SCALE 1:500

GRID REFERENCE	SJ 30855 52963
EASTING	330855
NORTHING	352963
POSTCODE	LL11 6DH

REV	DATE	DESCRIPTION			
P01	22.08.2025	FIRST ISSUE	KB	KB	BT

DRAWING STATUS: **PRELIMINARY**

CLIENT: ROSS FREER

ARCHITECT: MATISCHOK & ROSS - ARCHITECTURAL SERVICES

PROJECT: WESTMINSTER ROAD, MOSS, WREXHAM

TITLE: S38 / S278 GENERAL ARRANGEMENT PLAN

STATUS:	PROJECT No.	DRAWING No.	REV:
S2	477	011	P01

SCALE @ A1:	DESIGNED:	DRAWN:	CHECKED:	APPROVED:	DATE:
STATED	BT	HI	KB	BT	AUGUST 2025

MÔN CIVILS LIMITED