
Location Plan
Site Address: **Smithy Cottage, Marford Hill, Marford, Wrexham, LL12 8SW**

PlanningPortal

Date Produced: **12-Nov-2025**

Scale: **1:1250 @A4**

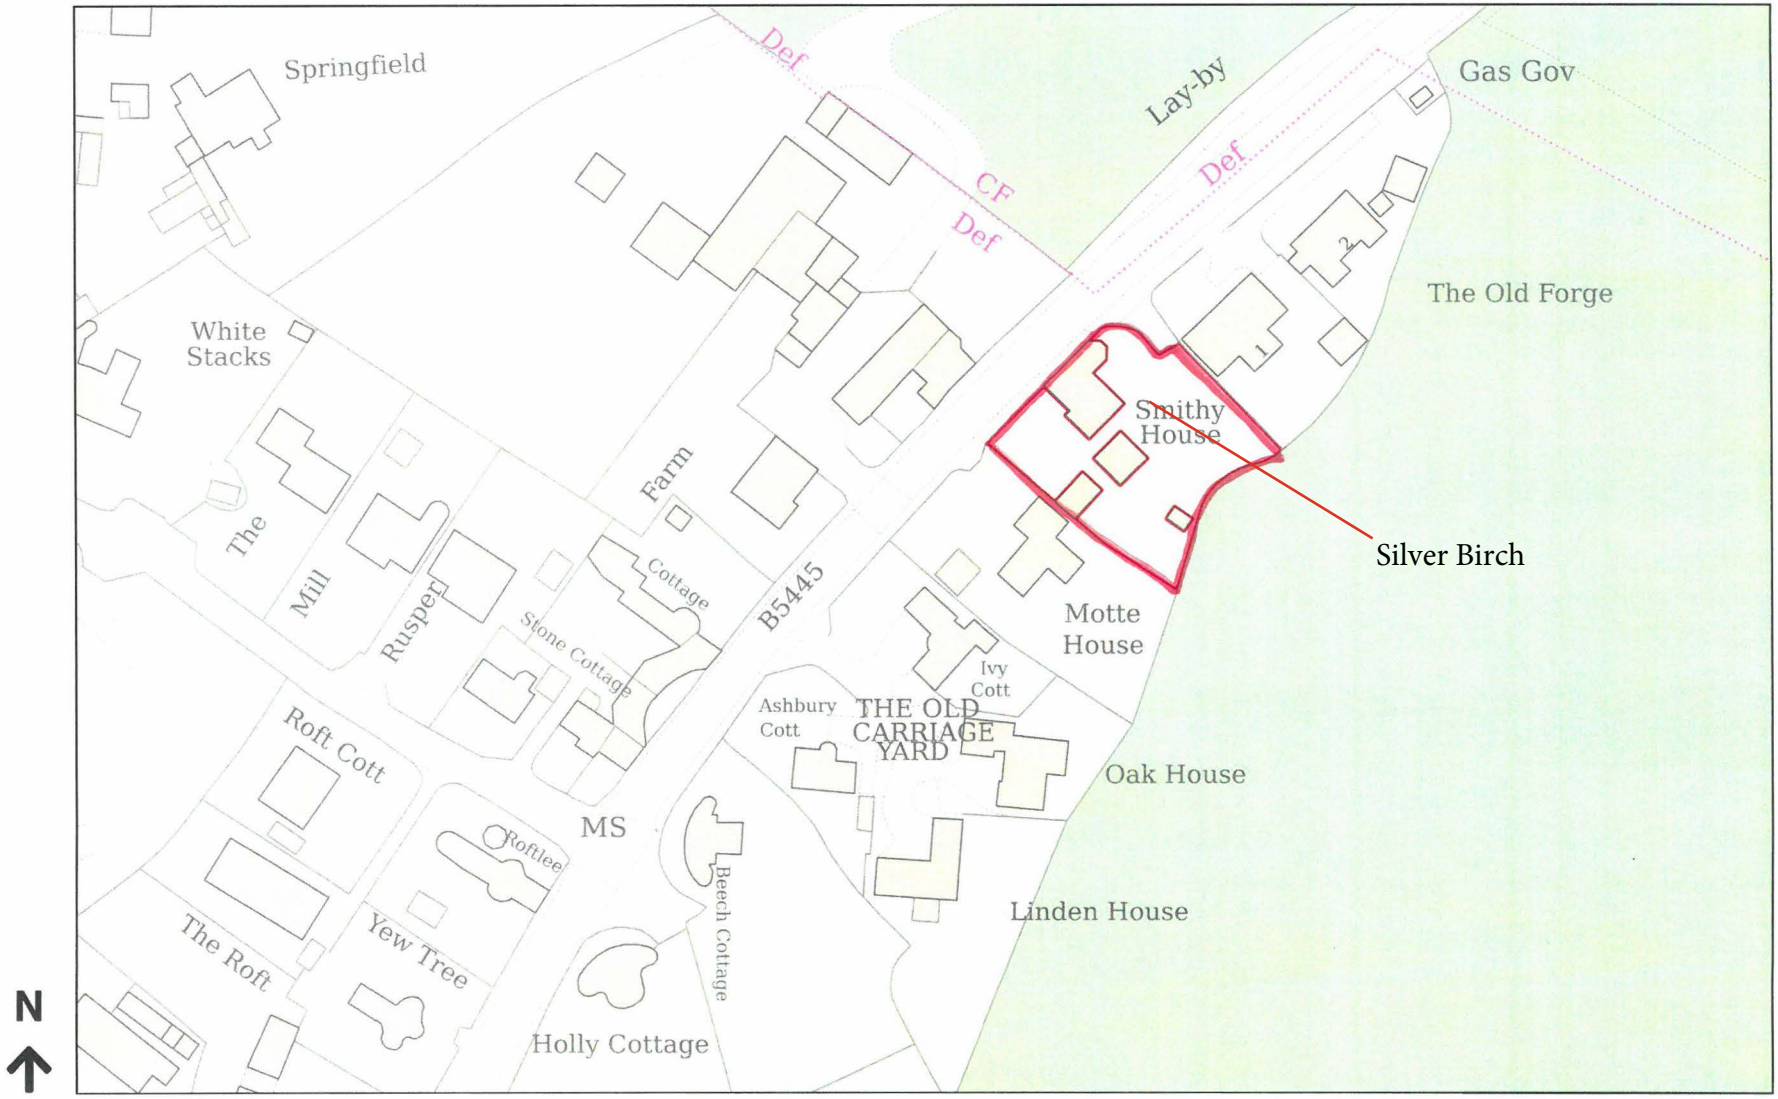

Planning Portal Reference: **PP-14455297v2**

Powered By TerraQuest

© Crown copyright and database rights 2025 OS 100042766