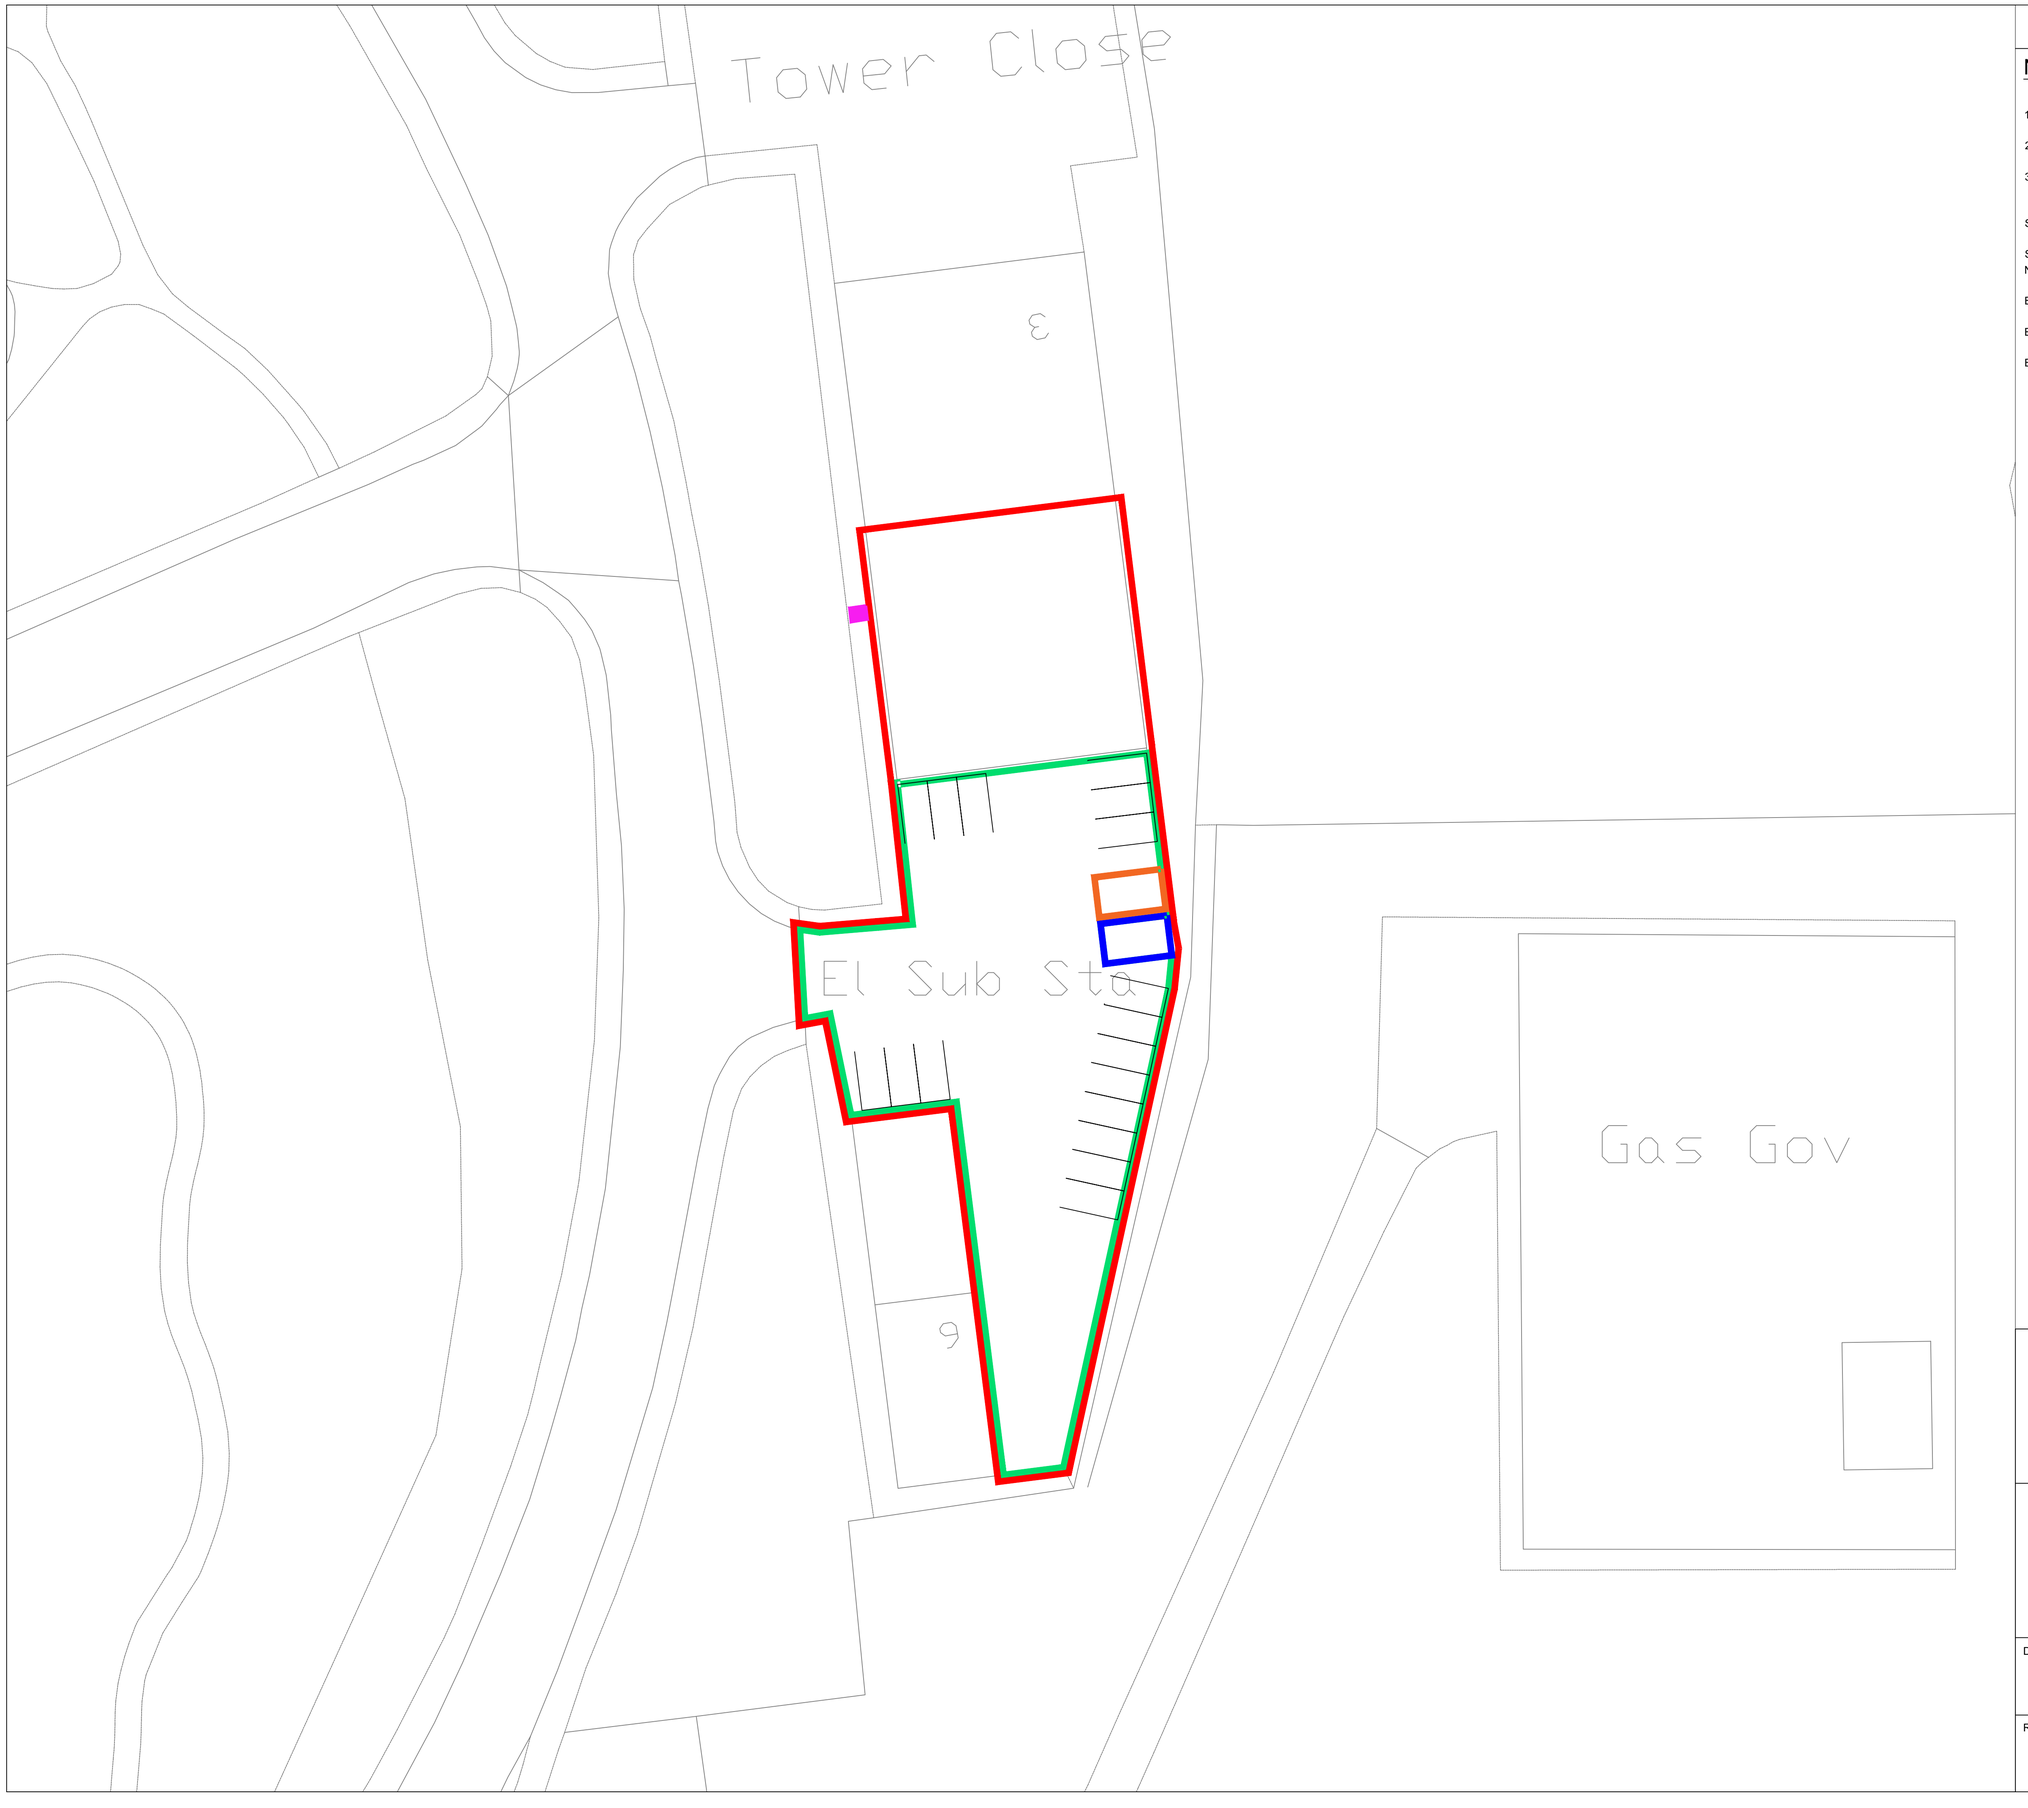


DO NOT SCALE

NOTES:

1. DO NOT SCALE OF THIS DRAWING.
2. MEASUREMENTS ARE IN METERS, UNLESS NOTED OTHERWISE.
3. THERE WILL NOT BE ANY EXTERNAL ALTERATIONS PROPOSED AS PART OF THIS CHANGE OF USE APPLICATION.

SITE EXTENT / REDLINE BOUNDARY

SHARED PARKING EXTENT (STAFF, CUSTOMERS AND NEIGHBORING BUSINESS)

BIN STORAGE AREA

ELECTRICAL SUBSTATION

BICYCLE STORAGE RACK

THE ENGINE WORKS

SITE LAYOUT PLAN
UNIT T4 - TOWER CLOSE

DRAWN BY:	DATE:
C. ROWLANDS	11/09/2025
REVISION:	SCALE:
P03	1:250 @ A1