

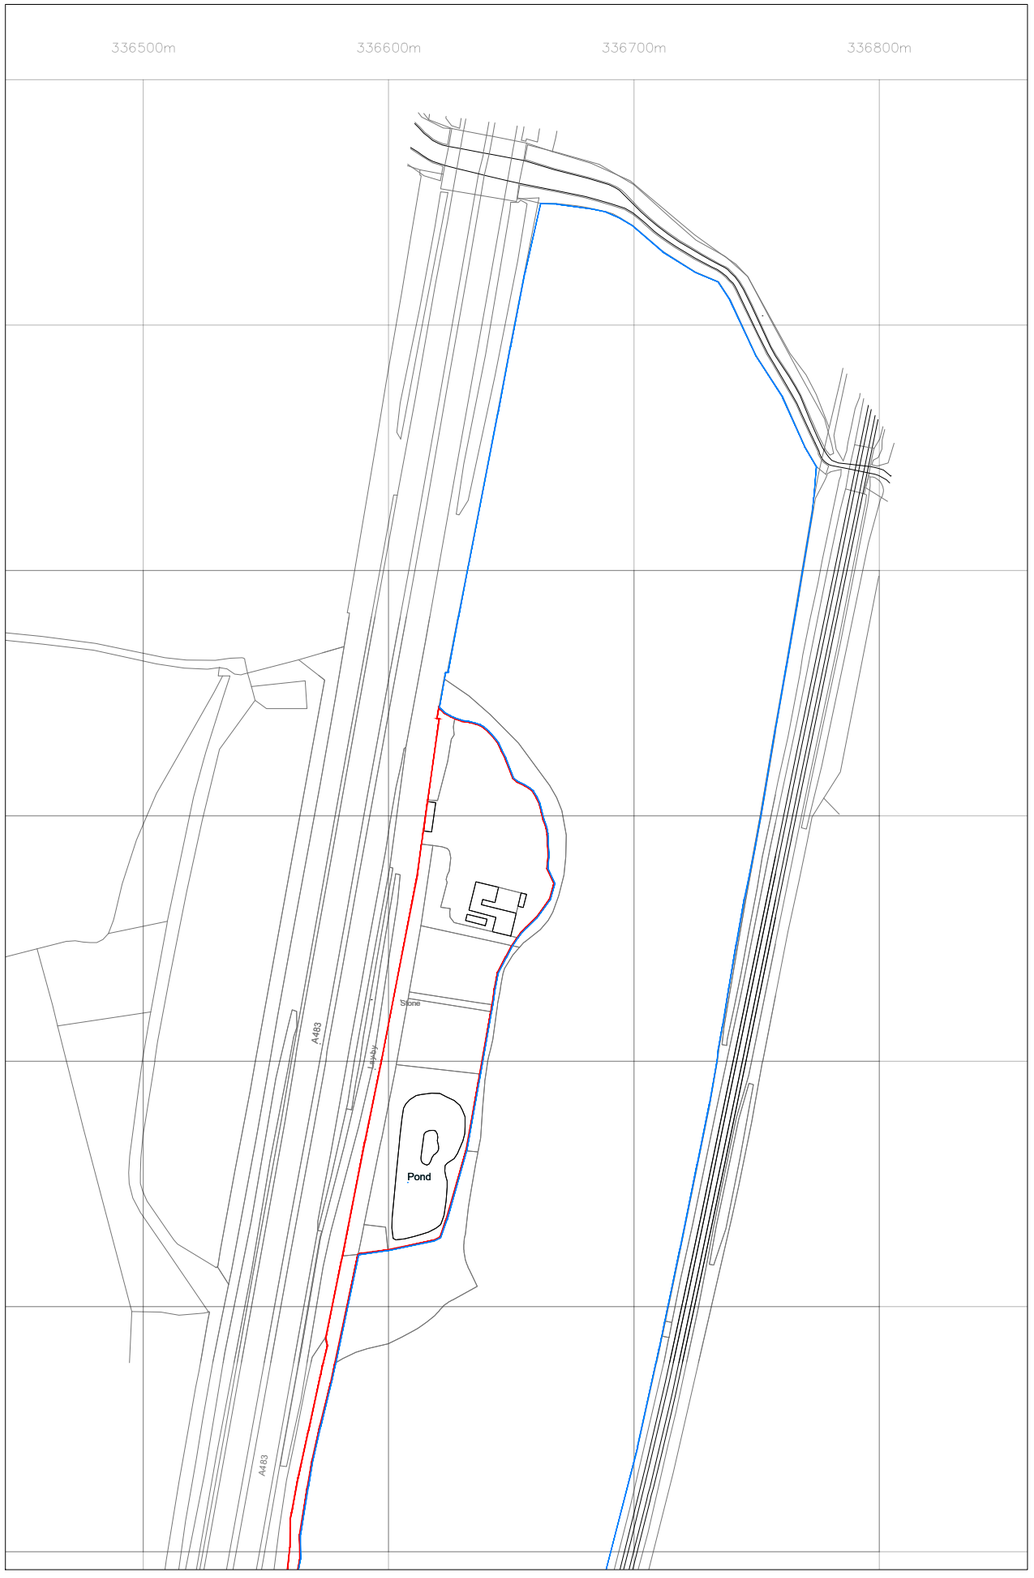


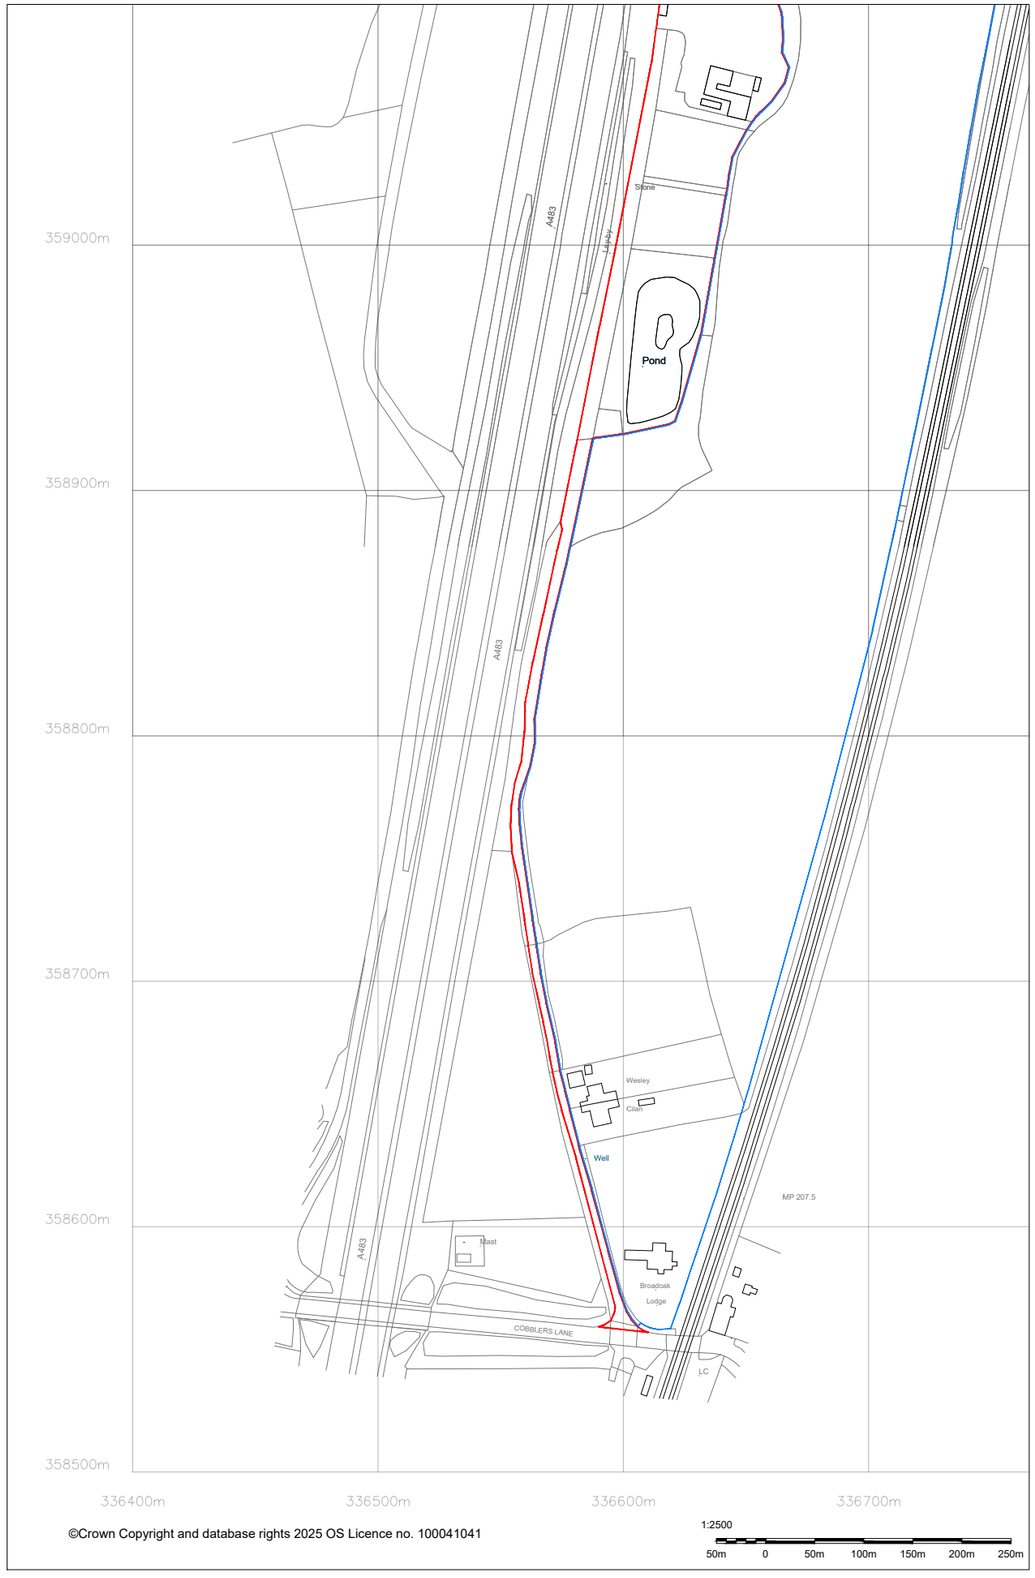

©Crown Copyright and database rights 2025 OS Licence no. 100041041

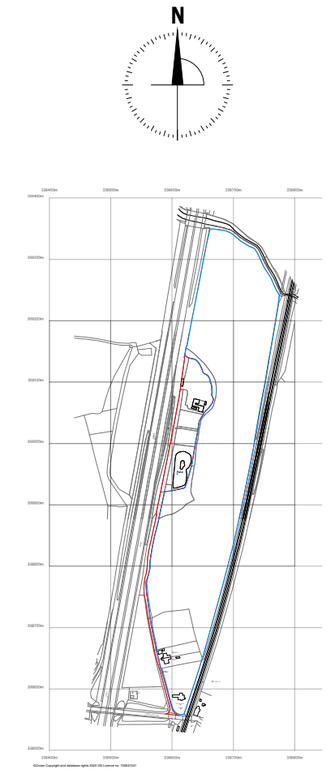

©Crown Copyright and database rights 2025 OS Licence no. 100041041

- *Apex Strategies Ltd ("the consultant"), has not checked or verified, and shall have no liability whatsoever for any inaccuracies which may be attributable to any data, reports, base plan(s) and drawings provided by the client, or purchased by the consultant on the client's behalf, that may have been utilised within this drawing.*
- *The consultant shall not be liable for the use by any person of any document for any purpose other than that for which the same were provided by the consultant.*
- *No liability whatsoever is accepted by the consultant for any error or omissions.*

PROJECT:

Land at Service Area Site,
Wrexham Bypass, LL12 0AU

TITLE:

Site Location Plan

CLIENT: Prideaux Planning

DWG REF: T1334-001 REV: --

SCALE: 1:2500

DRAWN BY: BL

APEX STRATEGIES
Website: www.apexstrategies.co.uk
Email: contact@apexstrategies.co.uk
Tel: 07375511320