

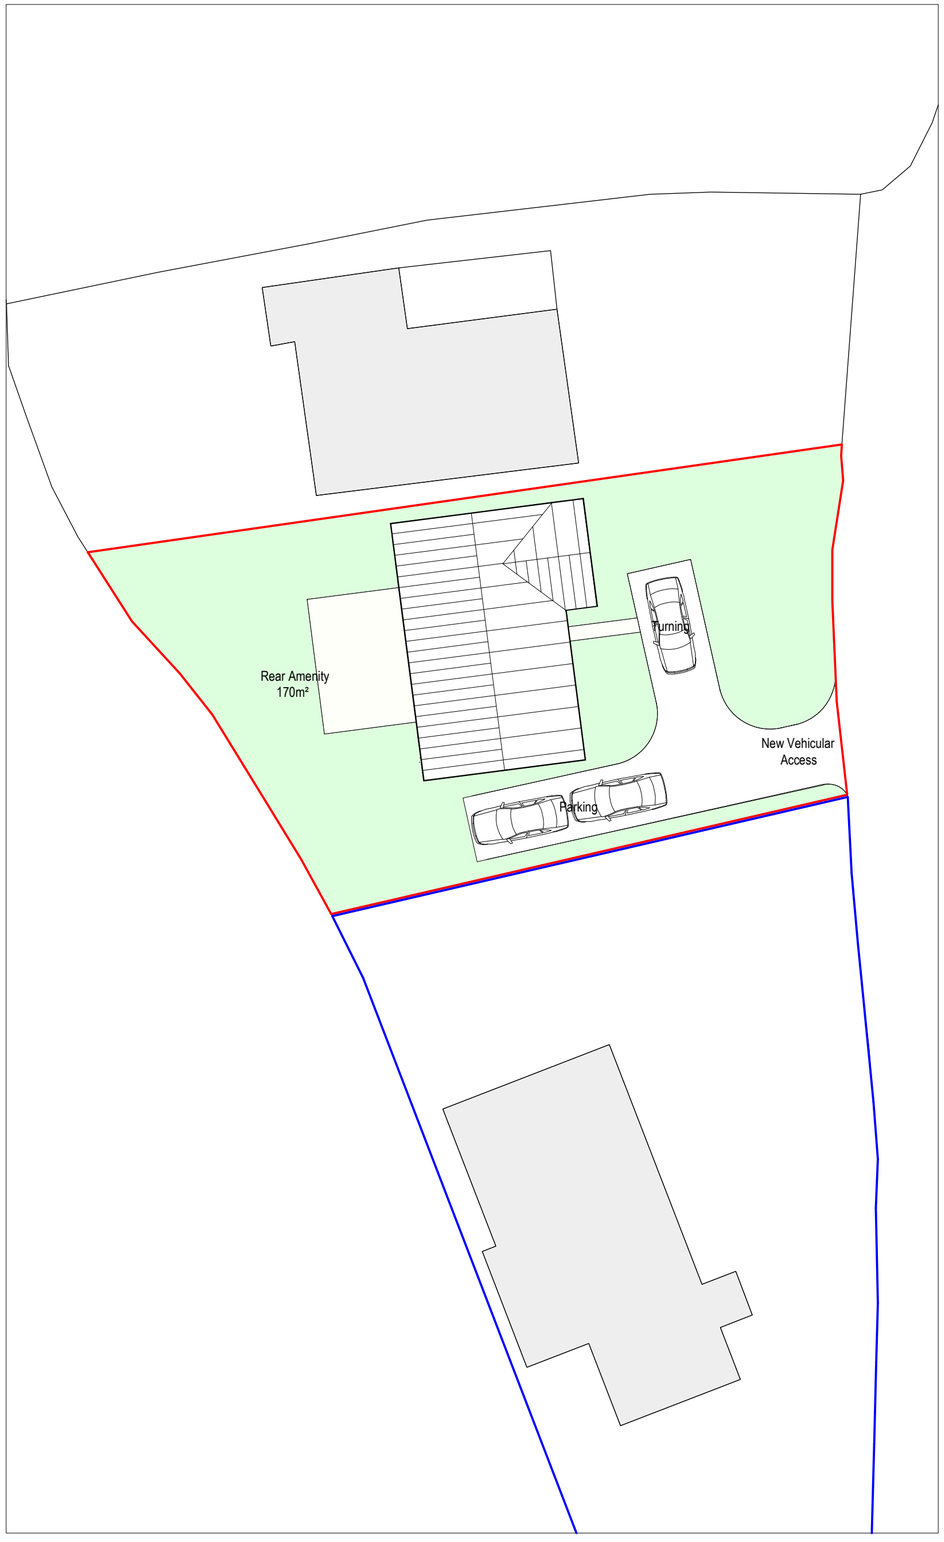


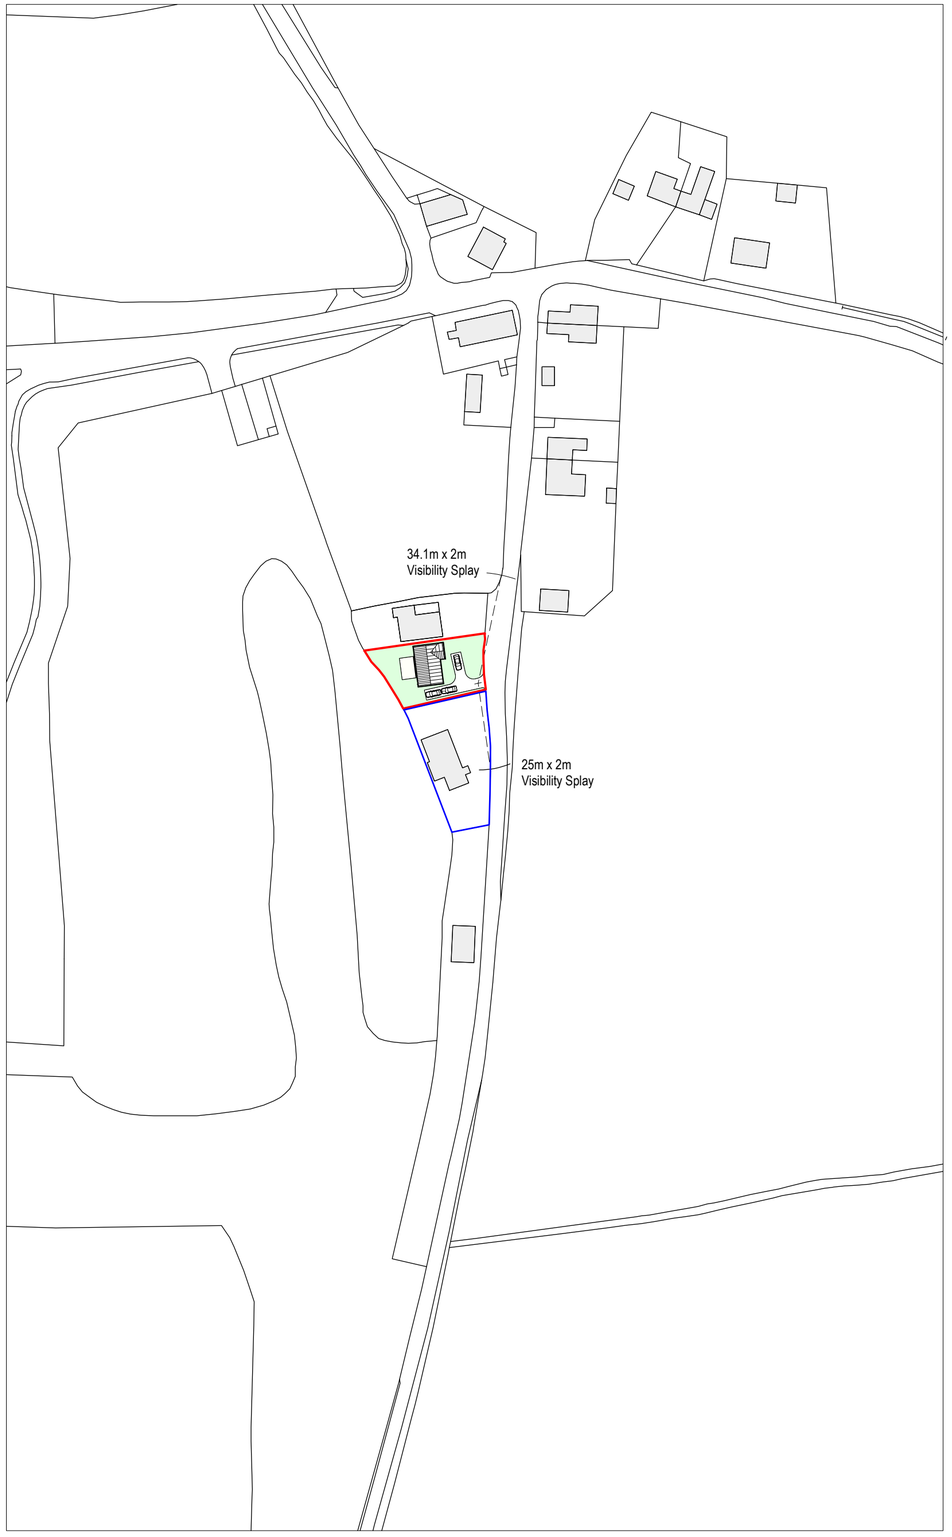

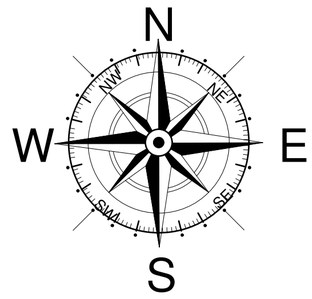

Key

- Surrounding Buildings
- Application Site
- Land owned by applicant

Dwelling

Building Parameter	Minimum (mm)	Maximum (mm)
Depth	7550	9000
Width	12000	12000
Height	4250	4760

Rev	Date	Detail	Initial

Project:

Outline planning for residential dwelling on land at Green Lane, Halton, Chirk

Title:	Scale: (A2)
Planning: Site and Location	1:200 & 1:1250

Drawn By:	Date:
S Hatherall	June 2025
Drawing No:	**Sheet:**
1011/001	1 of 1

blueprint
architectural services

partner LABC

Office 3K4,
Redwither Business Tower,
Wrexham. LL13 9XT
Tel: 01978 356500
www.blueprintarchitectural.com

© copyright all rights reserved