
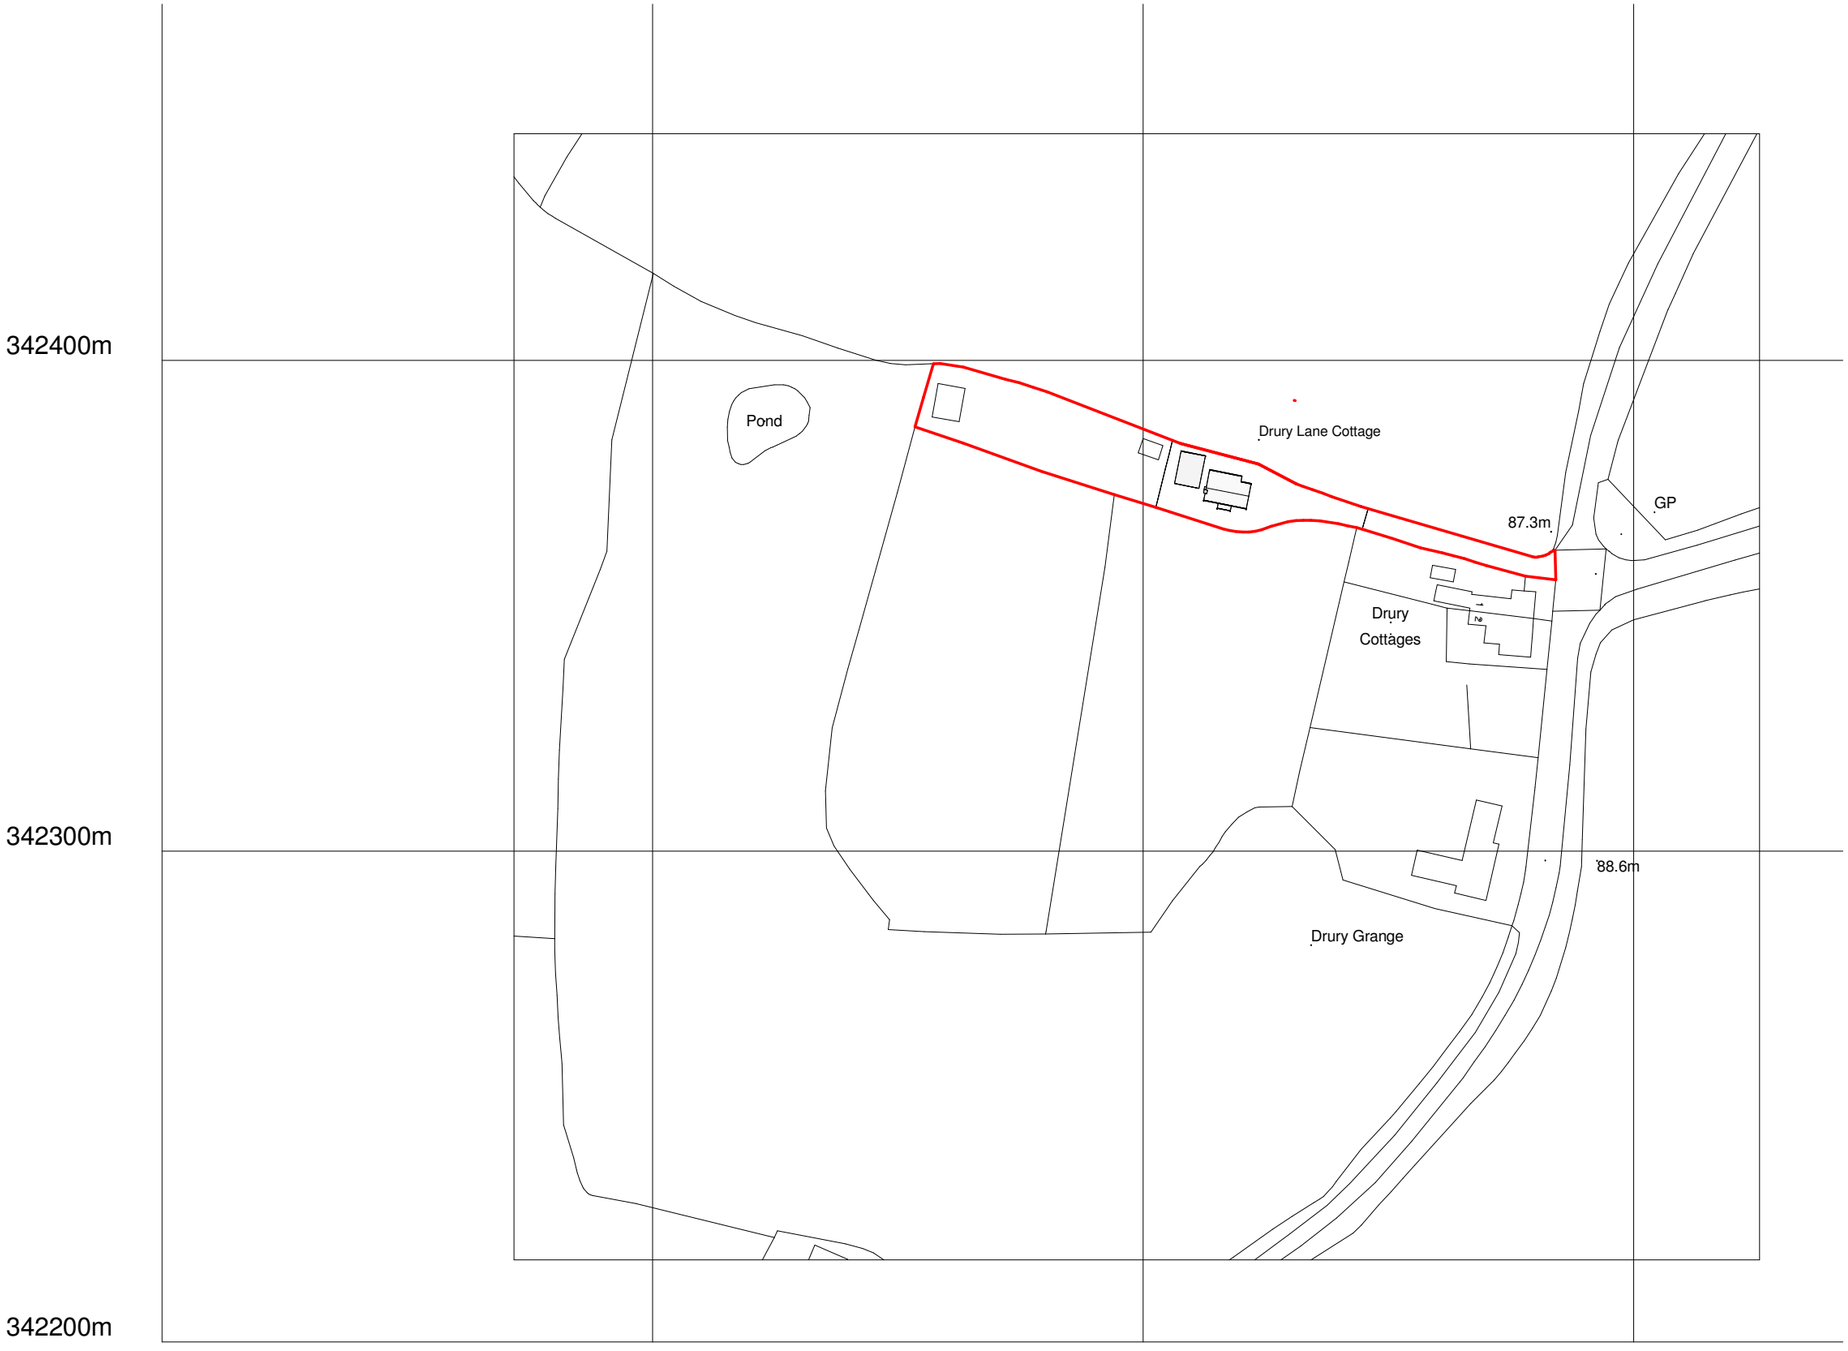


%%169Crown Copyright and database rights 2025 OS Licence no. AC0000849896

Location Plan
1 : 1250

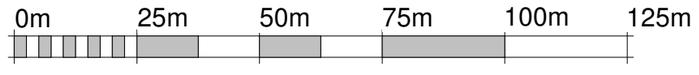

X:\Server\Greenspace Jobs 2025\25-07 Drury Lane Cottage, Ty-Broughton\2.0 Architectural drawings\2.2 Models\Central\25-07 Existing Model.rvt

Rev	Revision Description	Drawn	Check	Date

Southern Office
St Mary's Court
The Broadway, Amersham
Buckinghamshire HP7 0UT
Tel 07717 704098

Greenspace Architects Ltd
The Old Town Hall
The Square, Ellesmere
Shropshire SY12 0EP
Tel 01691 623889

e-mail: greenspace@greenspacearchitects.co.uk
web: www.greenspacearchitects.co.uk

Project

Drury Lane Cottage, Ty-Broughton.

Title

Location Plan

Scale @ A3	Drawn By	Checked By	Date
1 : 1250	JB	KS	12/05/25

Drawing Number	Job No.	Sheet No.	Rev.
	25-07	A001	