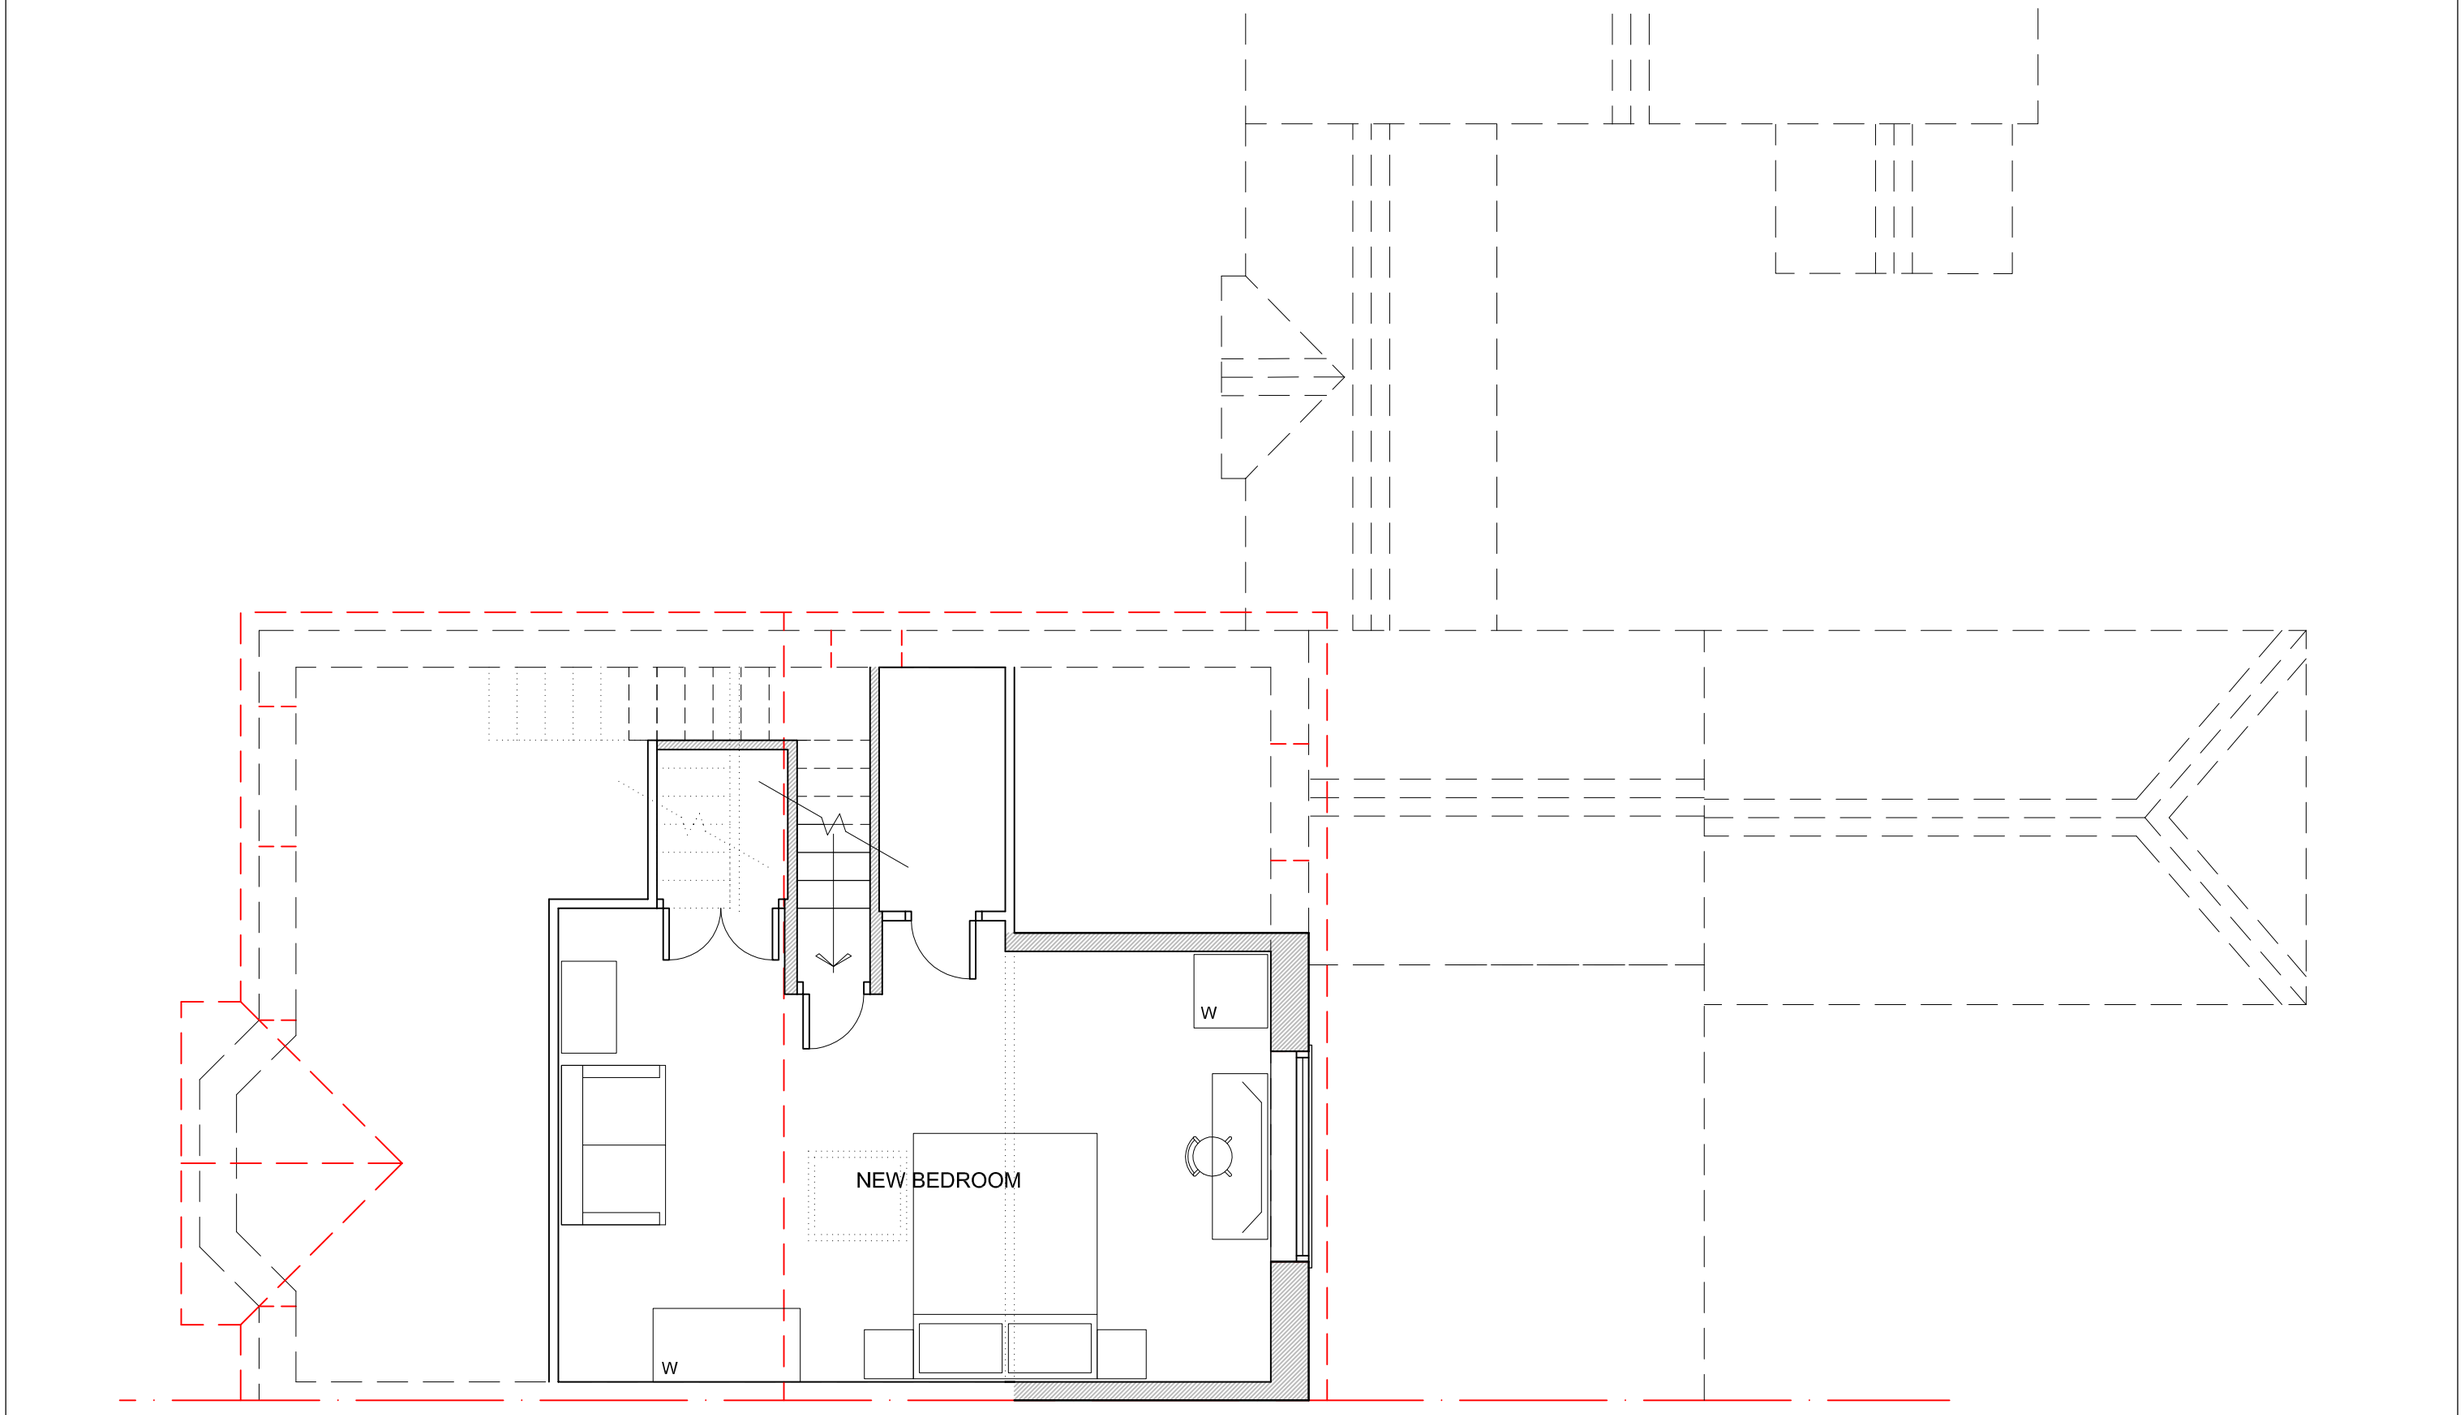


T: 07833 029535
E: info@cbarchitecturaldesign.co.uk
W: www.cbarchitecturaldesign.co.uk

Architectural Design

Rev:	Date:	Description:	Initial:	Chkd:

Client MR & MRS NICHOLLS

Project Extension & Loft Conversion
1 Enuerys Rd, Wrexham

Dwg. Title Elevations
AS PROPOSED

Scale 1:50 Drawn C.B. Chkd. C.B. Date 02/10/25

Dwg. No. 737/Sk03 Revision -

0 10 20 50mm NATURAL SCALE

ORIGINAL DRAWING SIZE 420 x 297 (A3)