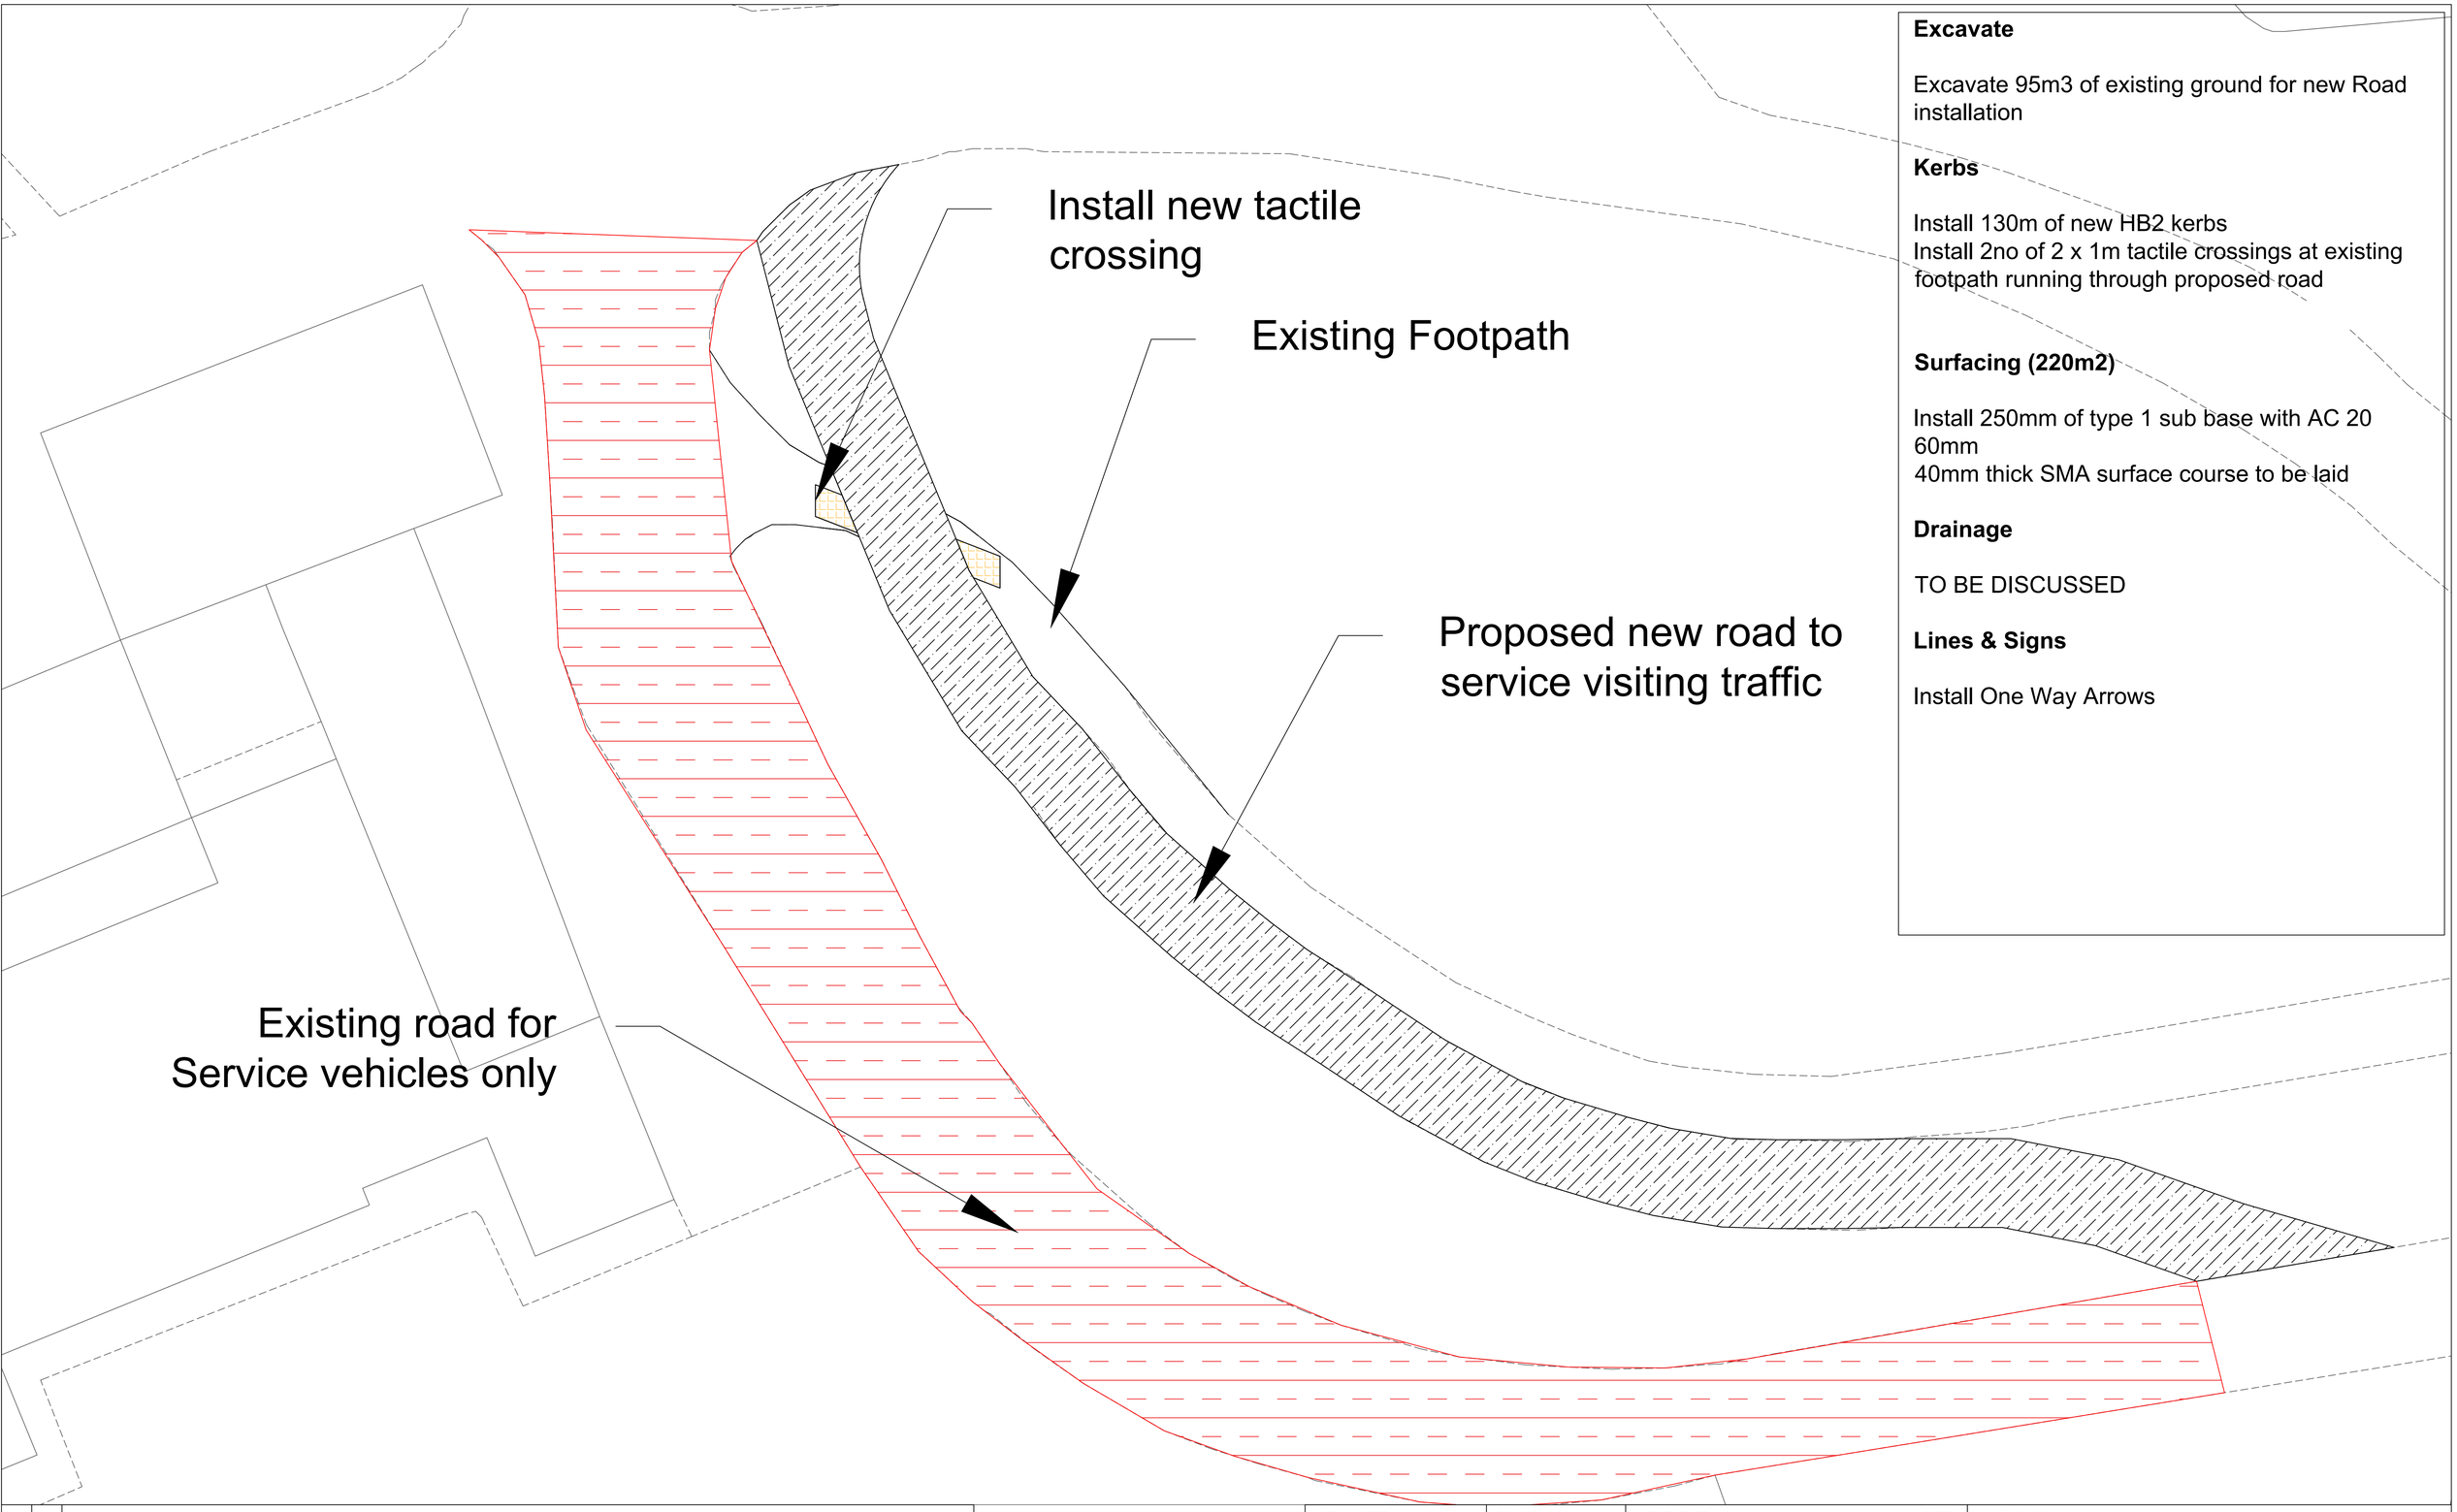


Excavate

Excavate 95m3 of existing ground for new Road installation

Kerbs

Install 130m of new HB2 kerbs
Install 2no of 2 x 1m tactile crossings at existing footpath running through proposed road

Surfacing (220m2)

Install 250mm of type 1 sub base with AC 20 60mm
40mm thick SMA surface course to be laid

Drainage

TO BE DISCUSSED

Lines & Signs

Install One Way Arrows

DRAWING NUMBER: 22101_5 | 01 | A

wrexham COUNTY BOROUGH COUNCIL
CYNGOR BWRDEISTREF SIROL wrecsam

WREXHAM COUNTY BOROUGH COUNCIL
CYNGOR BWRDEISTREF SIROL WRECSAM

ABBEY ROAD SOUTH, W.I.E., WREXHAM LL13 9PW.
DE FFORDD YR ABATY, Y.Dd.W., WRECSAM LL13 9PW.

DARREN WILLIAMS
PRIF SWYDDOG AMGYLCHEDD A THECHNEGOL
CHIEF OFFICER ENVIRONMENT AND TECHNICAL

Tel./Ffôn: (01978) 298989
www.wrexham.gov.uk
www.wrecsam.gov.uk

JOB NUMBER:	CE
SECTION:	
DRAWN BY:	JWM
CHECKED BY:	
APPROVED BY:	
SCALES:	@ A1
NATIONAL GRID REF:	
STATUS:	Scheme

AMENDMENTS:	DATE
A Original Drawing	14/12/23

SCHEME TITLE: CREMATORIUM NURSERY

DRAWING TITLE: SECTIONS

DRAWING NUMBER: 22101_5 | 01 | A



DRAWING NUMBER: 22101_5 | 01 | A

WREXHAM COUNTY BOROUGH COUNCIL
CYNGOR BWRDEISTREF SIROL WRECSAM

ABBEY ROAD SOUTH, W.I.E., WREXHAM LL13 9PW.
DE FFORDD YR ABATY, Y.Dd.W., WRECSAM LL13 9PW.

DARREN WILLIAMS
PRIF SWYDDOG AMGYLCHEDD A THECHNEGOL
CHIEF OFFICER ENVIRONMENT AND TECHNICAL

Tel./Ffôn: (01978) 298989
www.wrexham.gov.uk
www.wrecsam.gov.uk

JOB NUMBER:	CE
SECTION:	
DRAWN BY:	JWM
CHECKED BY:	
APPROVED BY:	
SCALES:	@ A1
NATIONAL GRID REF:	
STATUS:	Scheme

AMENDMENTS: DATE

A Original Drawing 14/12/23

SCHEME TITLE: CREMATORIUM NURSERY

DRAWING TITLE: SECTIONS

DRAWING NUMBER: 22101_5 | 01 | A