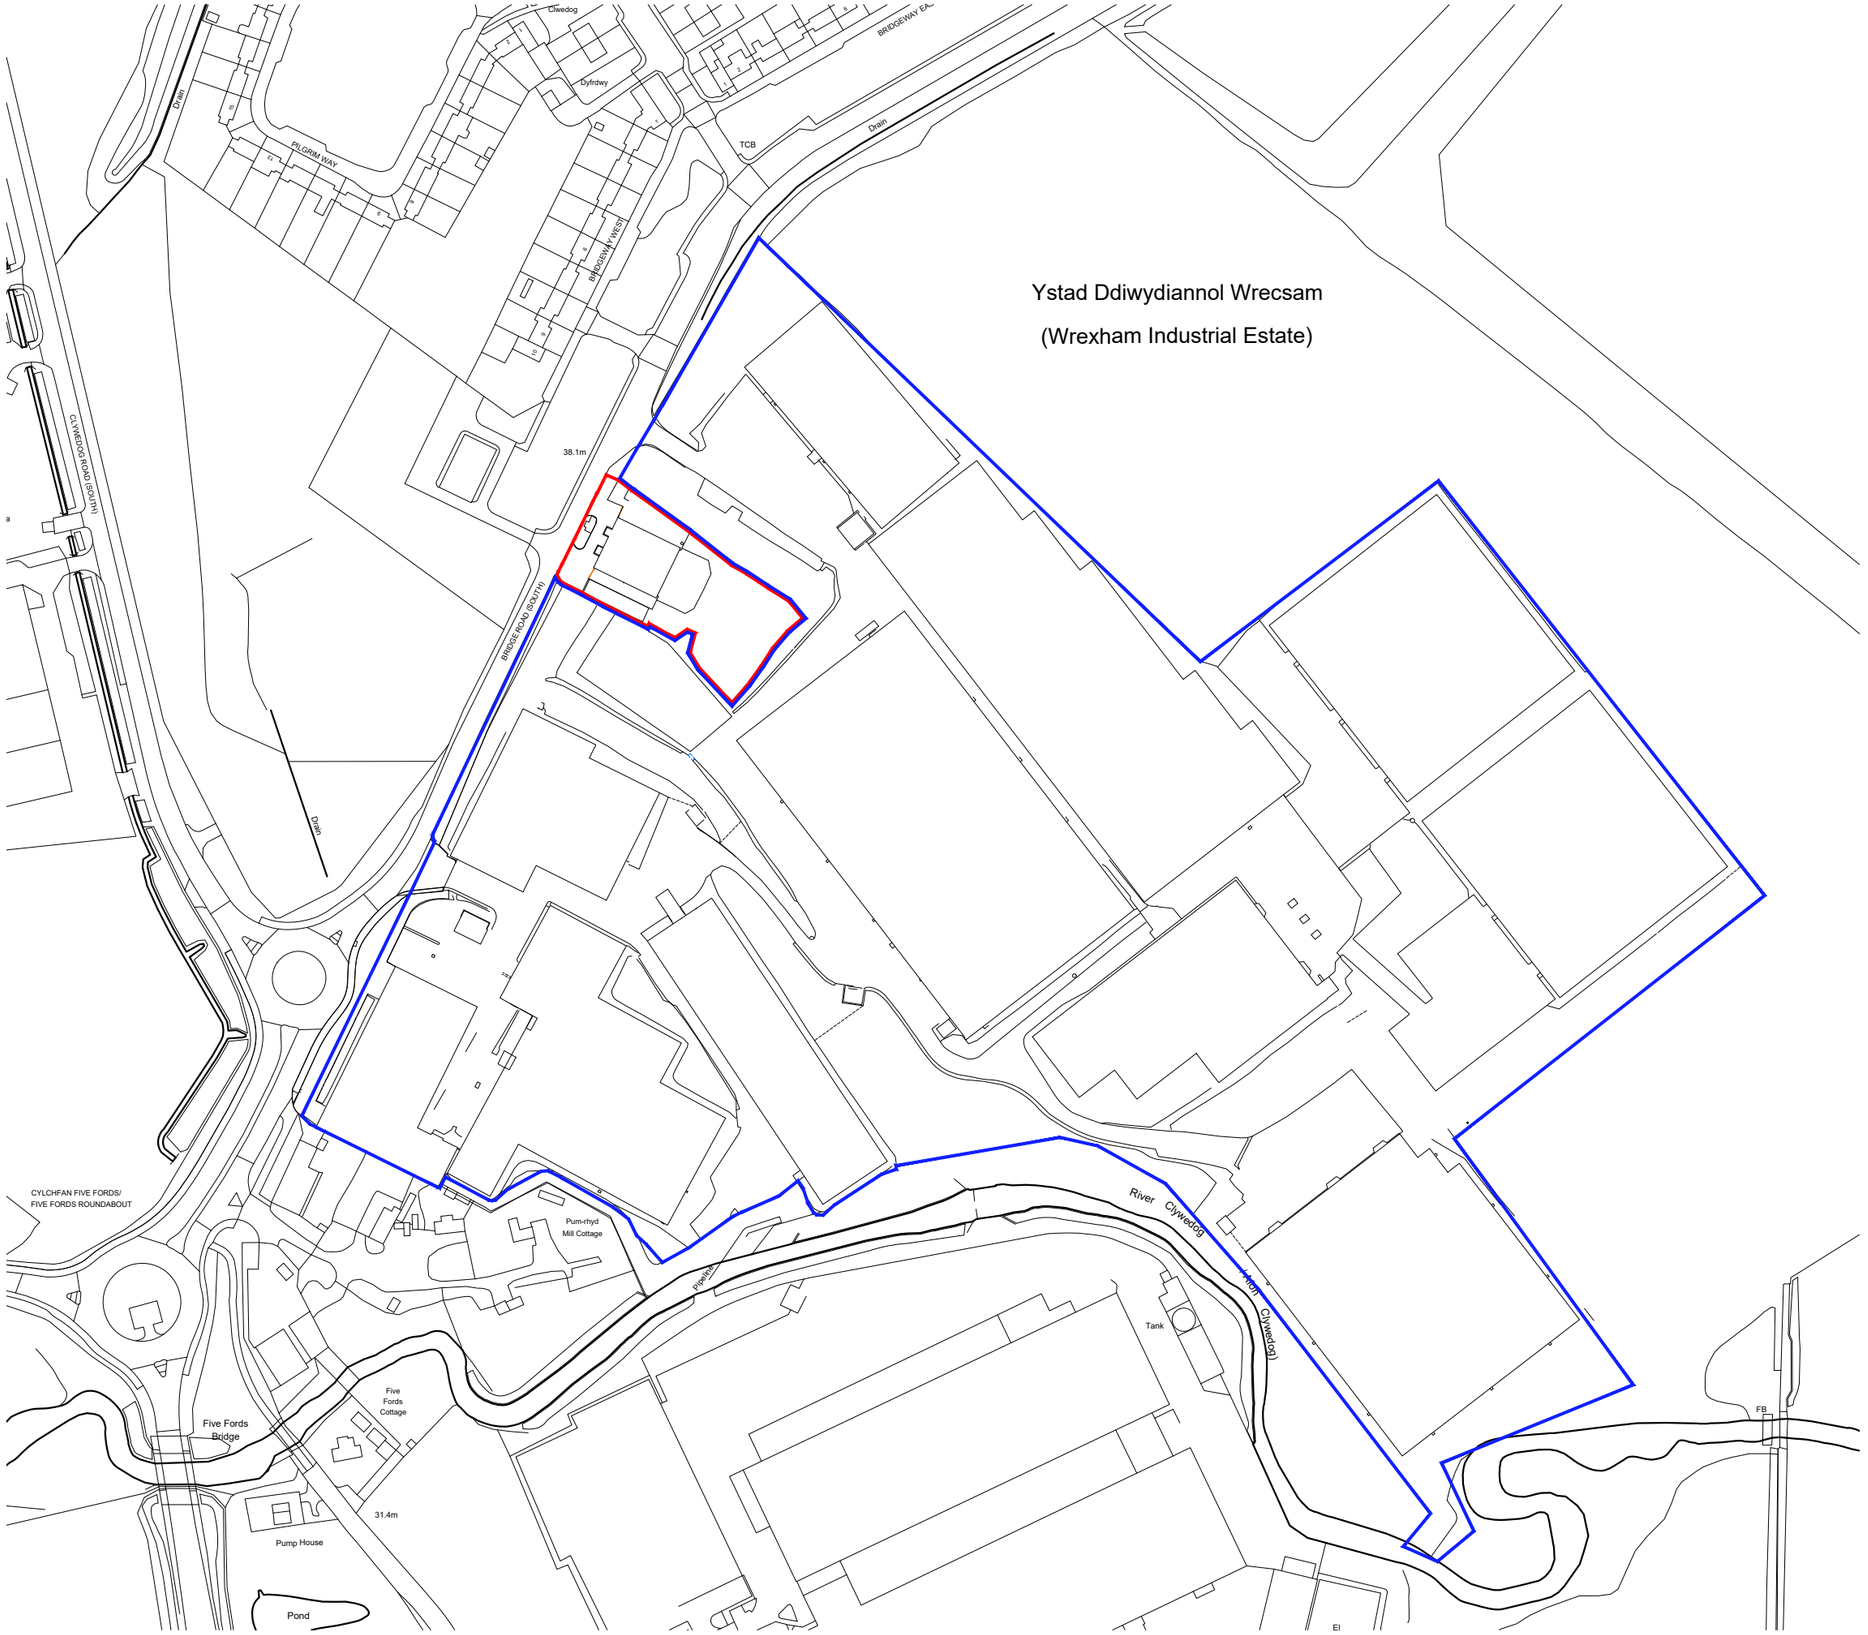


Copyright of this drawing remains the sole property of Domus Architecture unless otherwise assigned in writing. Do not scale from this drawing, figured dimensions are to be worked in all cases with any discrepancies reported to Domus prior to commencement of any work. Only the original drawing should be relied on.

Scale Bar:

0 20 50 100

1:2500

North Point:

N

Revision	Date	Description	Checked

DOMUS architecture

One Campbell Street
Leeds
LS28 6DP

T: 0113 518 1010
E: info@domusarchitecture.co.uk
W: domusarchitecture.co.uk

Project:
Containerised Self Storage Development

Site Address:
Wrexham Industrial Estate, Bridge Road South,
Wrexham LL13 9SQ

Client:
Cuboid Self Storage Ltd

Title:
Location Plan

Date:	Scale:	Checked:
October 2025	1:2500 @ A3	JT
Project:	**Dwg No:**	**Revision:**
2152	A1-01	-