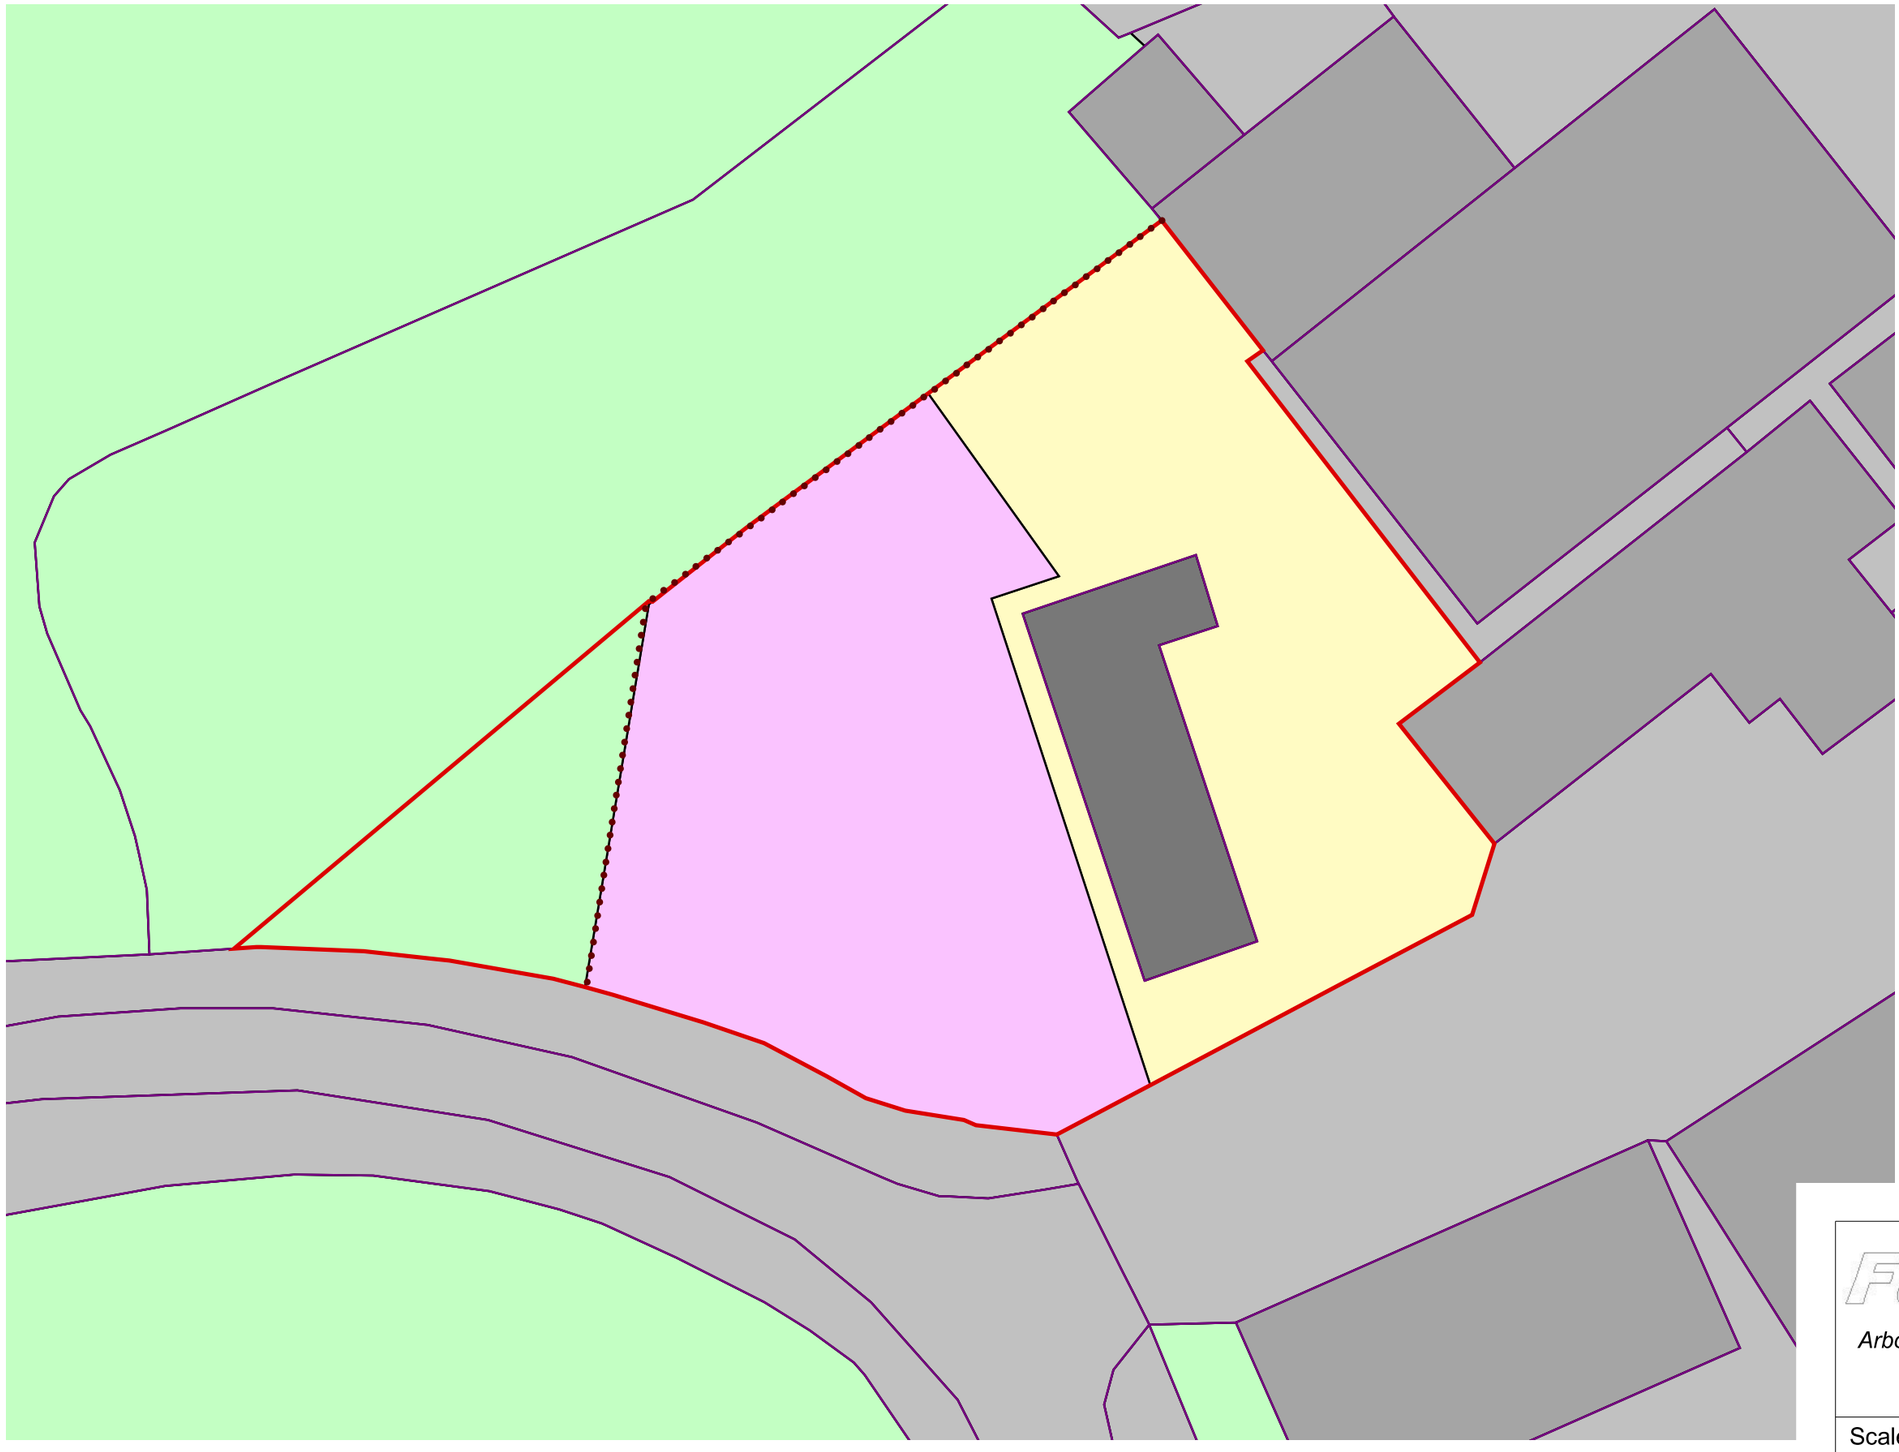


Legend

- Building
- Hard standing
- Modified grass
- Private garden
- Existing layout
- Site boundary
- Existing fence

Future Arbor

Arboricultural Consultancy and Landscape Design

41 Hawthorn Road, Shrewsbury, Shropshire. SY3 7NB.
Tel: (01743) 272373 & 07866 266655

Scale:	Date:	Ref:	Dwg No:	Rev:
1:250	30/09/25	S3/OF/	1001	A

DWG by:	Checked:	Plans referred to:
CMT	BT	Plan provided

NOTE: Do not scale from this drawing. All dimensions to be checked on site. Discrepancies between this drawing and information given elsewhere must be reported to this office for clarification before proceeding.

Plan 1: Existing Baseline Habitat surveyed at Old Farm, Bowling Bank, Wrexham, LL13 9RT.