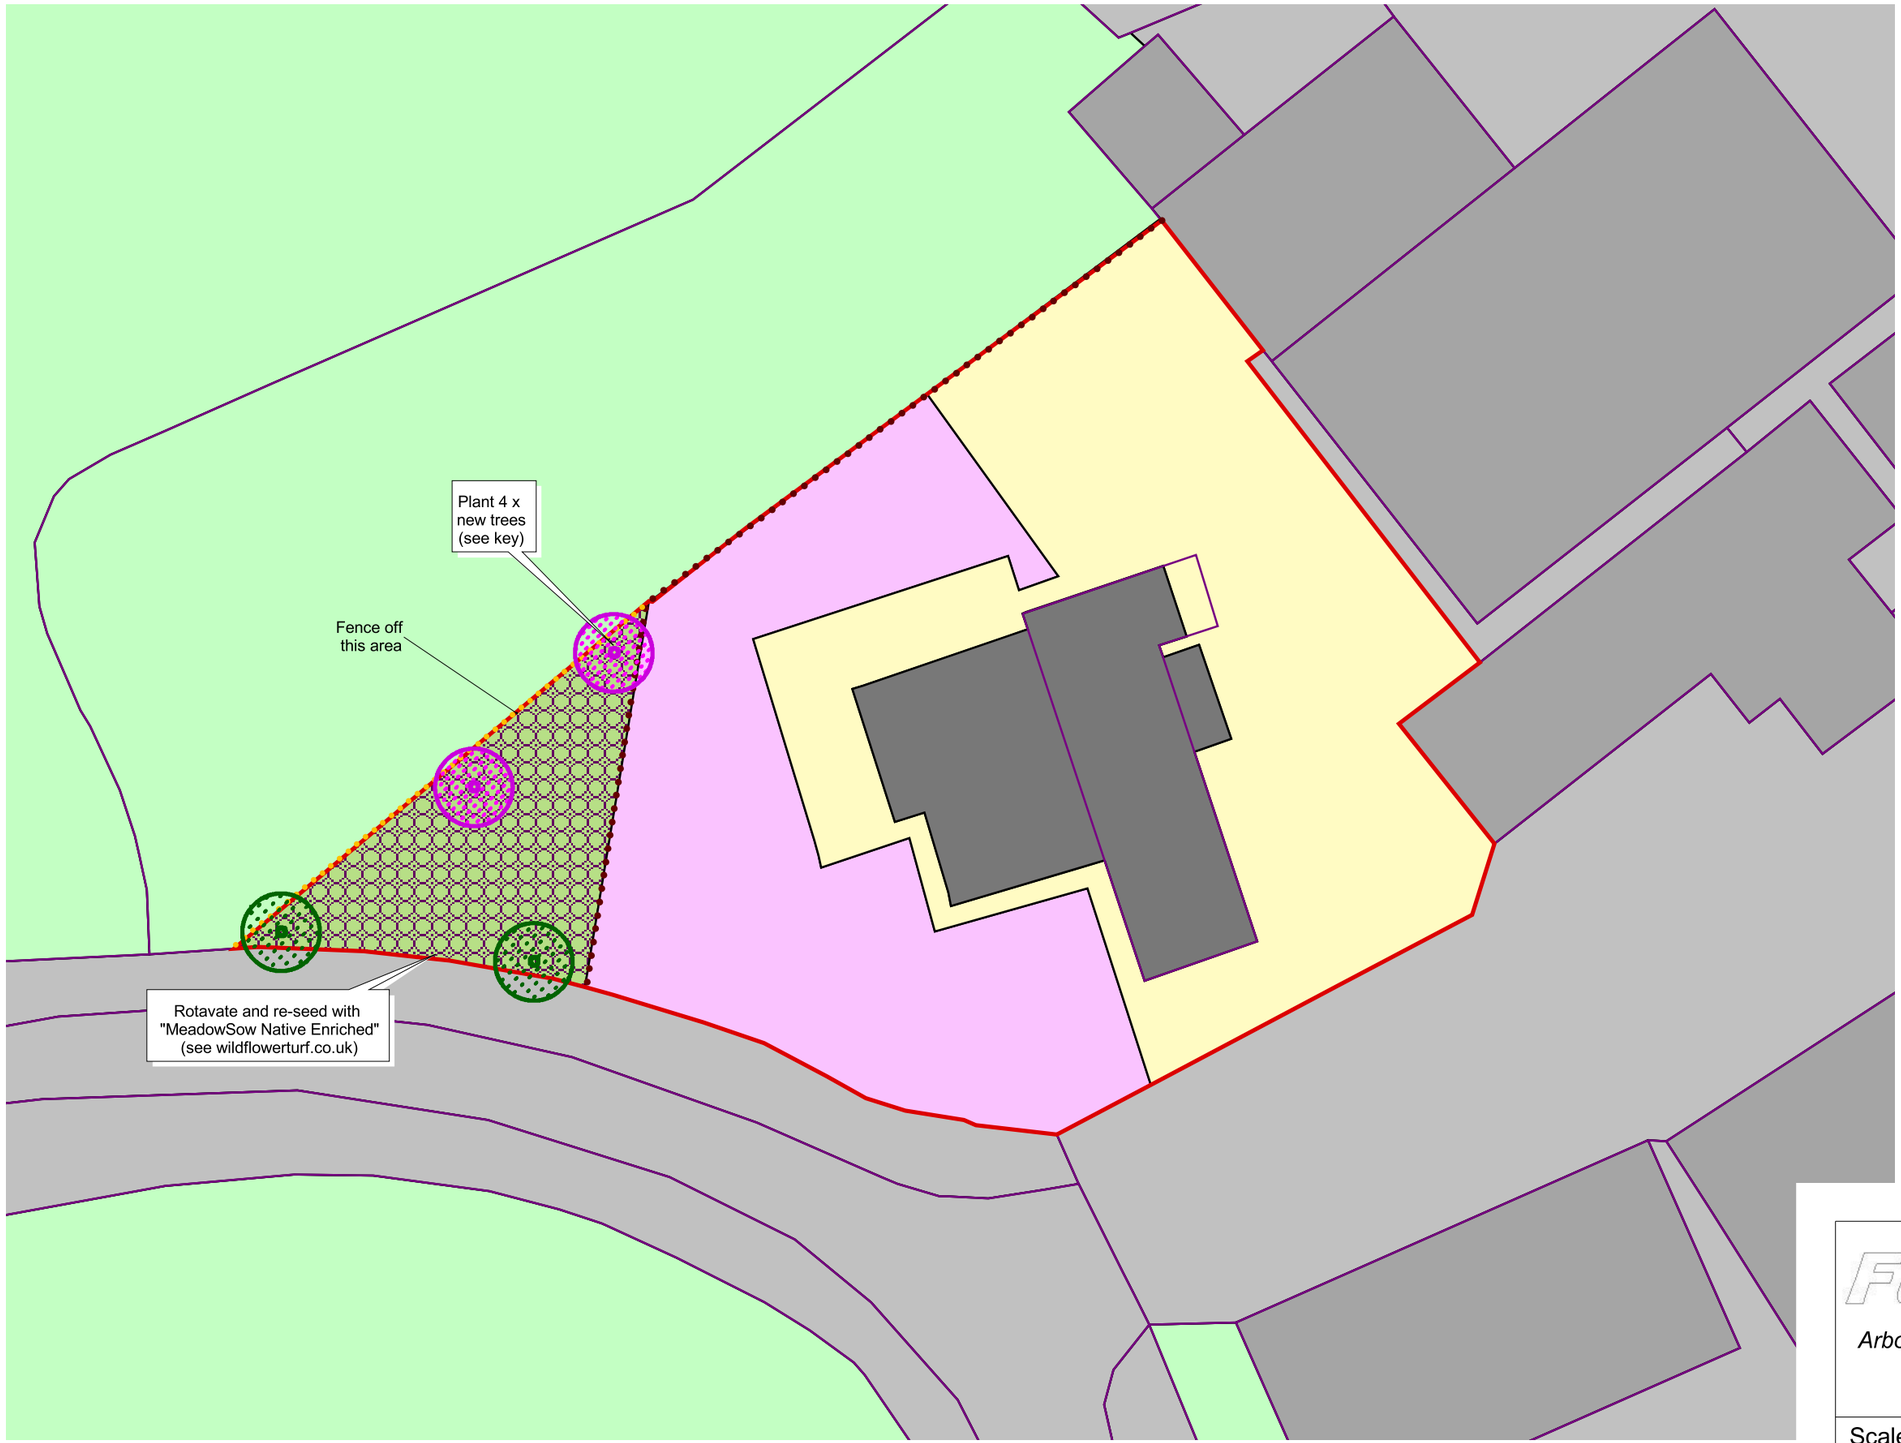


Legend

- Building
- Hard standing
- Private garden
- Species rich grassland
- Existing layout
- Site boundary
- Existing fence
- New post and rail fence

Trees to be planted:

- Apple (Malus sp.)
- Oak (Quercus robur)

Plan 2: Proposed Habitat surveyed at Old Farm, Bowling Bank, Wrexham, LL13 9RT. It is proposed to create a new area of deciduous woodland to the front of the site to generate a 10% biodiversity net gain.

Future Arbor
Arboricultural Consultancy and Landscape Design
41 Hawthorn Road, Shrewsbury, Shropshire. SY3 7NB.
Tel: (01743) 272373 & 07866 266655

Scale:	Date:	Ref:	Dwg No:	Rev:
1:250	30/09/25	S3/OF/	1002	A

DWG by:	Checked:	Plans referred to:
CMT	BT	Plan provided

NOTE: Do not scale from this drawing. All dimensions to be checked on site. Discrepancies between this drawing and information given elsewhere must be reported to this office for clarification before proceeding.