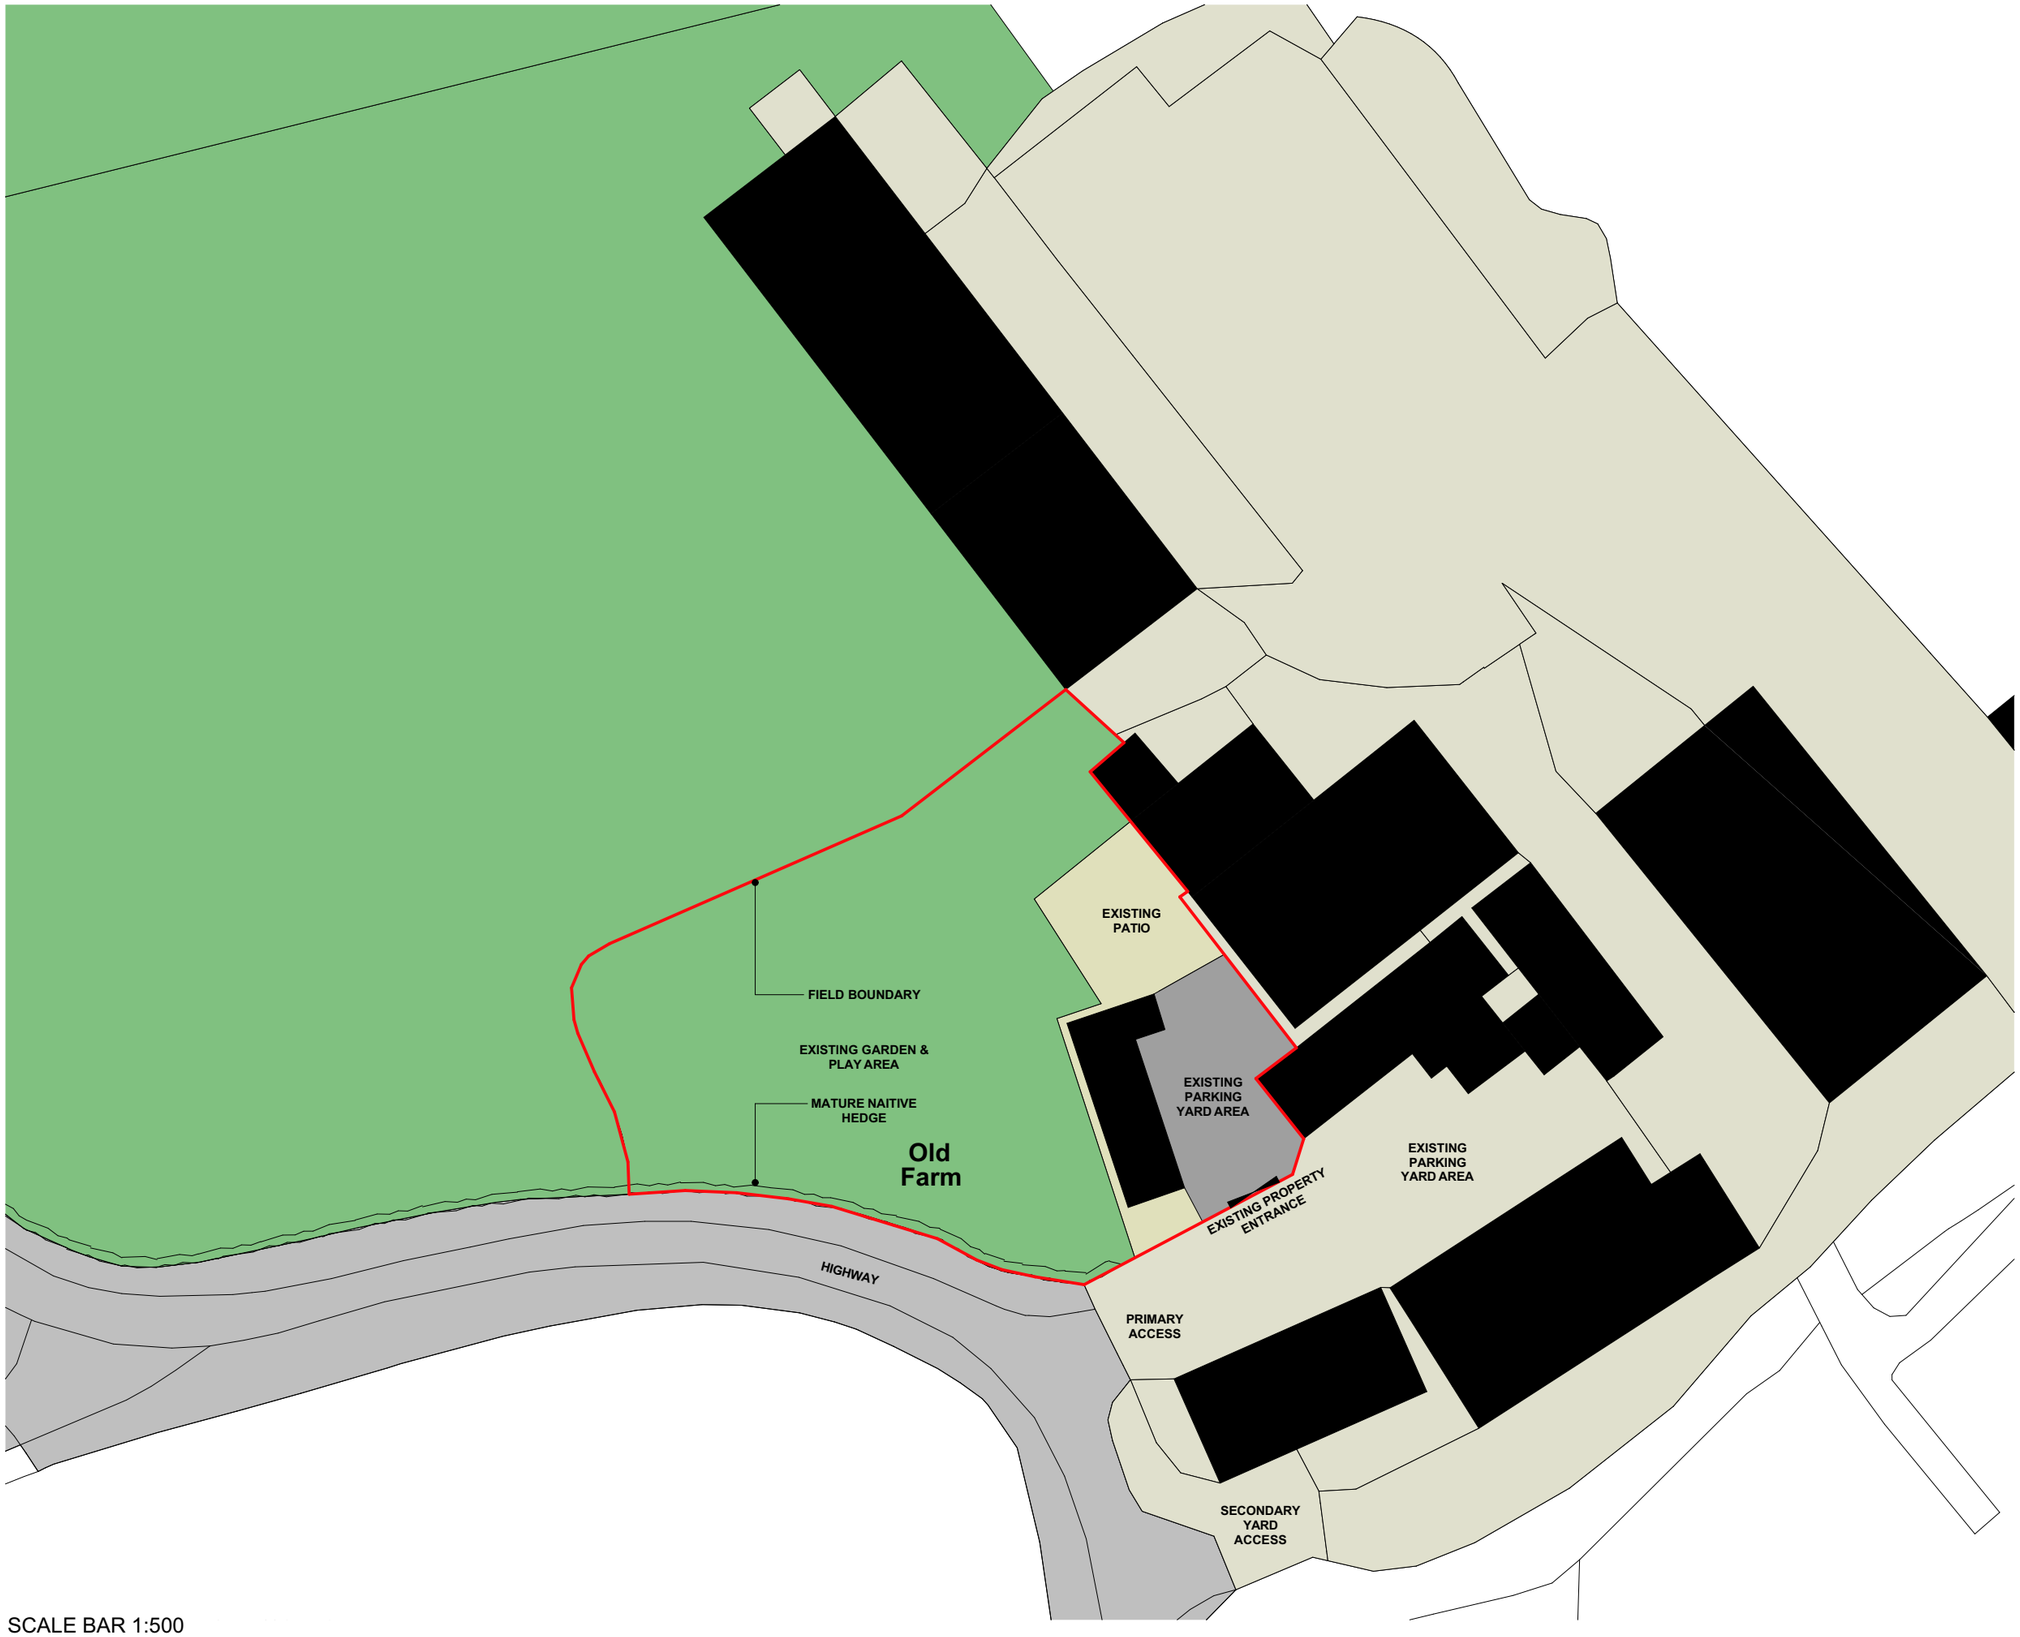


This drawing is the property of Kingsland Property Group Ltd, trading as Studio3.
It shall not be copied or scanned, in part or whole, without prior consent of the company.
Do not scale this drawing, do not make assumptions.
Any drawing queries should be presented or raised with Studio3. prior to undertaking any work.

Rev.	Revision Description.
Date.	

STUDIO 3.
ARCHITECTURE & PLANNING

Scale.	Date.
1:500 @ A3	NOV'25

Project
OLD FARM, BOWLING BANK

Client
NIA & ANDREW JONES

Drawing Title
Existing Block Plan

Project Ref.	Drawing No.	Rev.
S3-016	PL-004	/