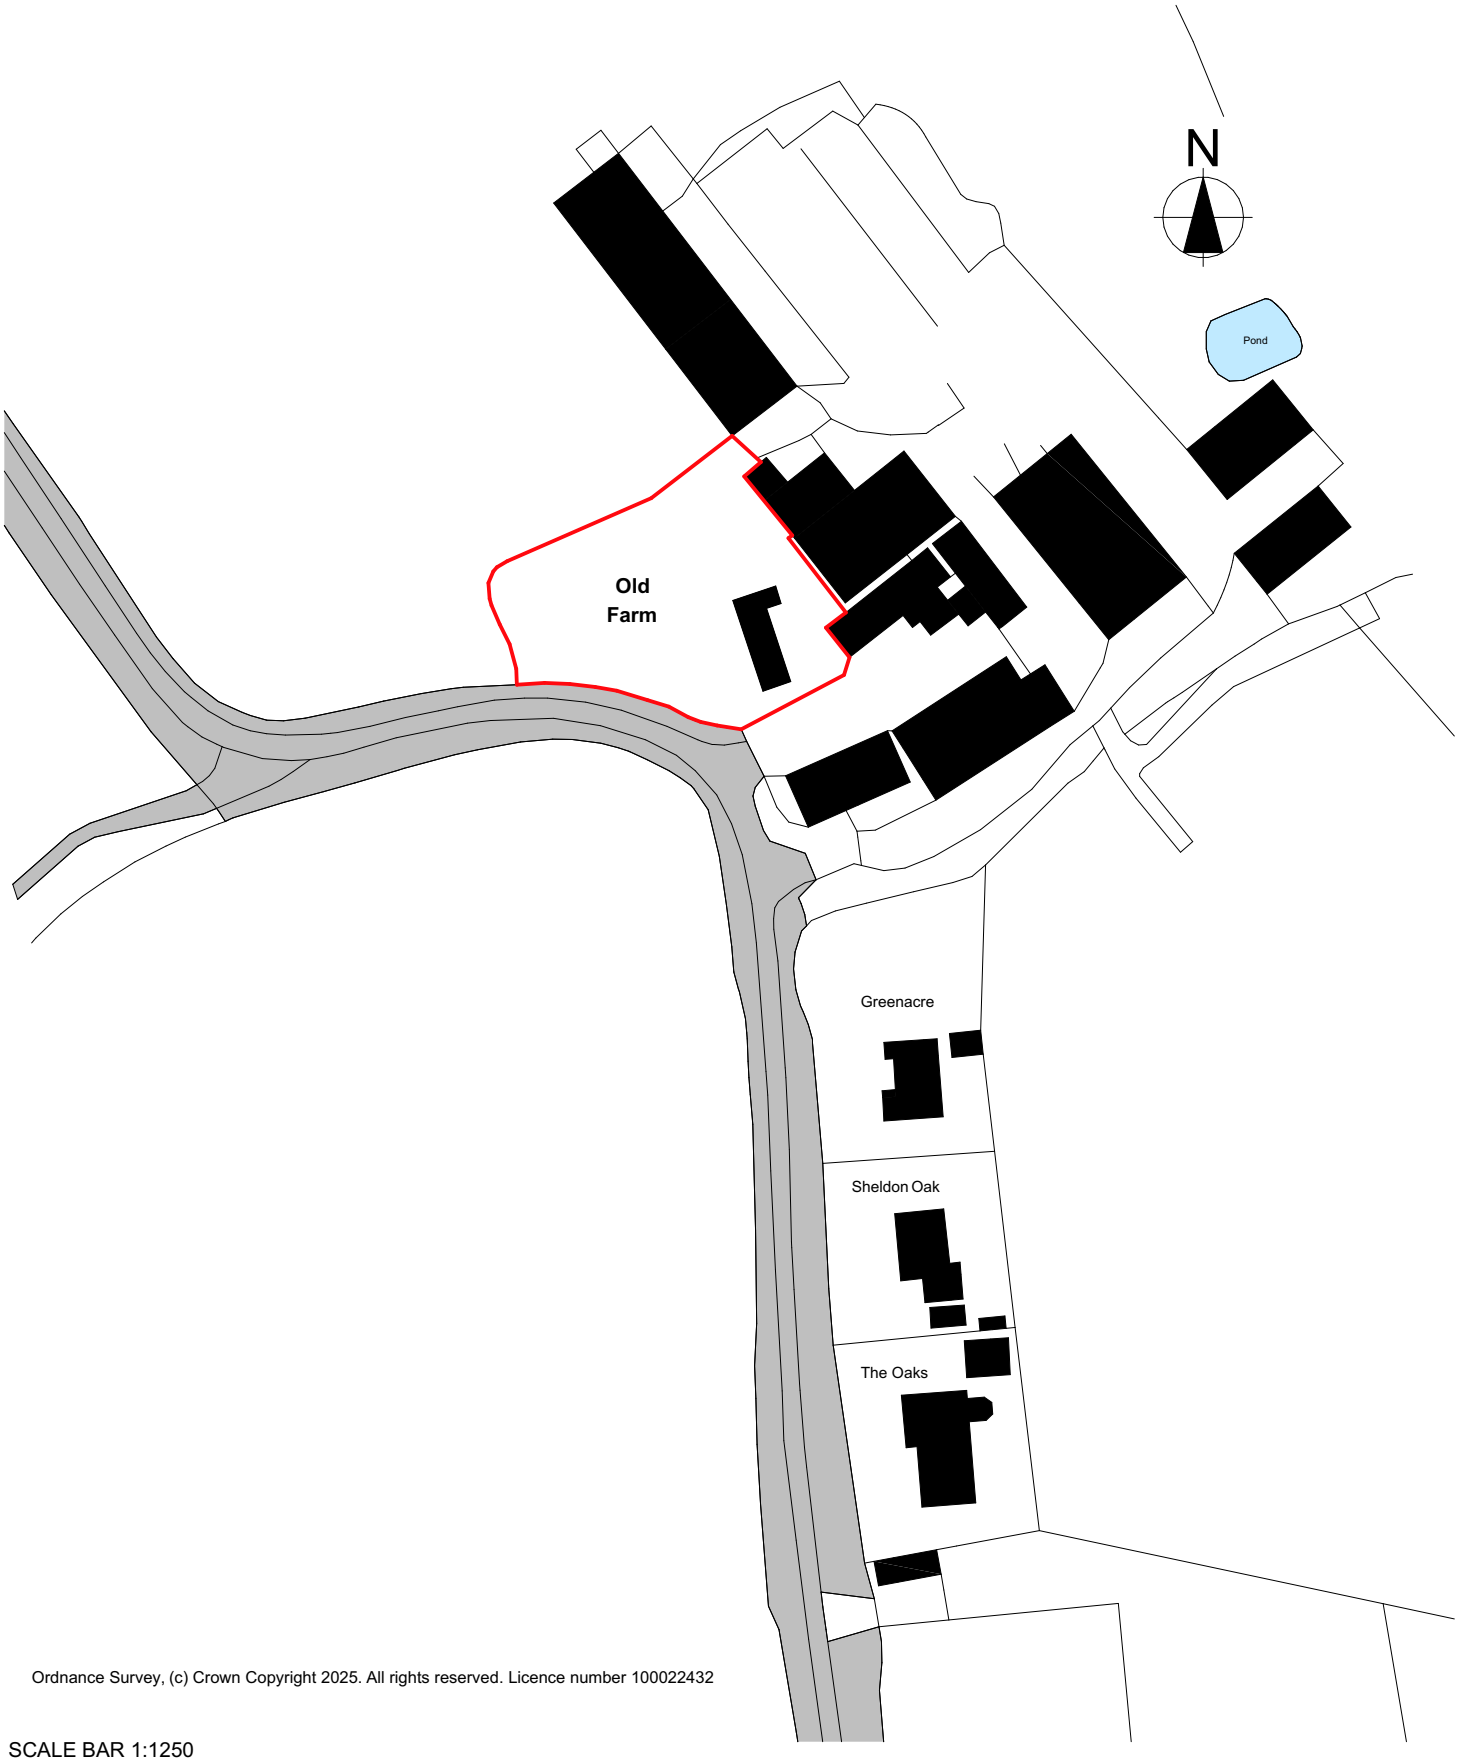


Ordnance Survey, (c) Crown Copyright 2025. All rights reserved. Licence number 100022432

SCALE BAR 1:1250

0 10 20 30 40 50 60 70 80 90 100

STUDIO 3
ARCHITECTURE & PLANNING

Project OLD FARM, BOWLING BANK		**Project Ref.** S3-016	**Notes:**
Client NIA & ANDREW JONES		**Drawing No.** PL-001	**Rev.** /
Drawing Title Site Location Plan		**Revision Description.**	This drawing is the property of Kingsland Property Group Ltd, trading as Studio3. It shall not be copied or scanned, in part or whole, without prior consent of the company.
Scale. 1:1250 @ A4	**Date.** NOV'25	**Rev Date.**	Do not scale this drawing, do not make assumptions. Any drawing queries should be presented or raised with Studio3. prior to undertaking any work.