

This drawing is for Preliminary purposes only and is subject to amendment during design development.

NOTES

1. IF RECEIVED ELECTRONICALLY IT IS THE RECIPIENT'S RESPONSIBILITY TO PRINT TO THE CORRECT SCALE. ONLY WRITTEN DIMENSIONS SHALL BE USED.

N

LEGEND

- EXISTING VEHICLE ACCESS TRACK – BRICK PAVING
- EXISTING FOOTPATHS ASPHALT / GRAVEL
- PROPERTY BOUNDARY LINE
- TREES
- EXISTING RETAINING WALL – FAILED SECTION REMOVED

REV	DESCRIPTION	DATE
REV A	TOPOGRAPHICAL / BOUNDARY SURVEY	19/11/25

Client
KARL WILSON

Project
THE DINGLE

Title
LANDSCAPING

EXISTING LAYOUT

OLIVAK ENGINEERING
CIVIL ENGINEERING AND CONSTRUCTION MANAGEMENT SERVICES

Date	Scale	Dwg Status
19/11/2025	1 : 500	



This drawing is for Preliminary purposes only and is subject to amendment during design development.

NOTES

1. IF RECEIVED ELECTRONICALLY IT IS THE RECIPIENT'S RESPONSIBILITY TO PRINT TO THE CORRECT SCALE. ONLY WRITTEN DIMENSIONS SHALL BE USED.

LEGEND

- EXISTING VEHICLE ACCESS TRACK – BRICK PAVING
- EXISTING FOOTPATHS ASPHALT / GRAVEL
- PROPERTY BOUNDARY LINE
- TREES
- EXISTING RETAINING WALL – FAILED SECTION REMOVED
- PROPOSED RETAINING WALL
- PROPOSED HARDSTANDING NATURAL STONE AND FREE DRAINING GRAVEL

REV	DESCRIPTION	DATE
REV A	TOPOGRAPHICAL / BOUNDARY SURVEY	19/11/25

Client
KARL WILSON


Project
THE DINGLE

Title
LANDSCAPING

PROPOSED LAYOUT

OLIVAK ENGINEERING
CIVIL ENGINEERING AND CONSTRUCTION MANAGEMENT SERVICES

Date	Scale	Dwg Status
19/11/2025	1 : 500	

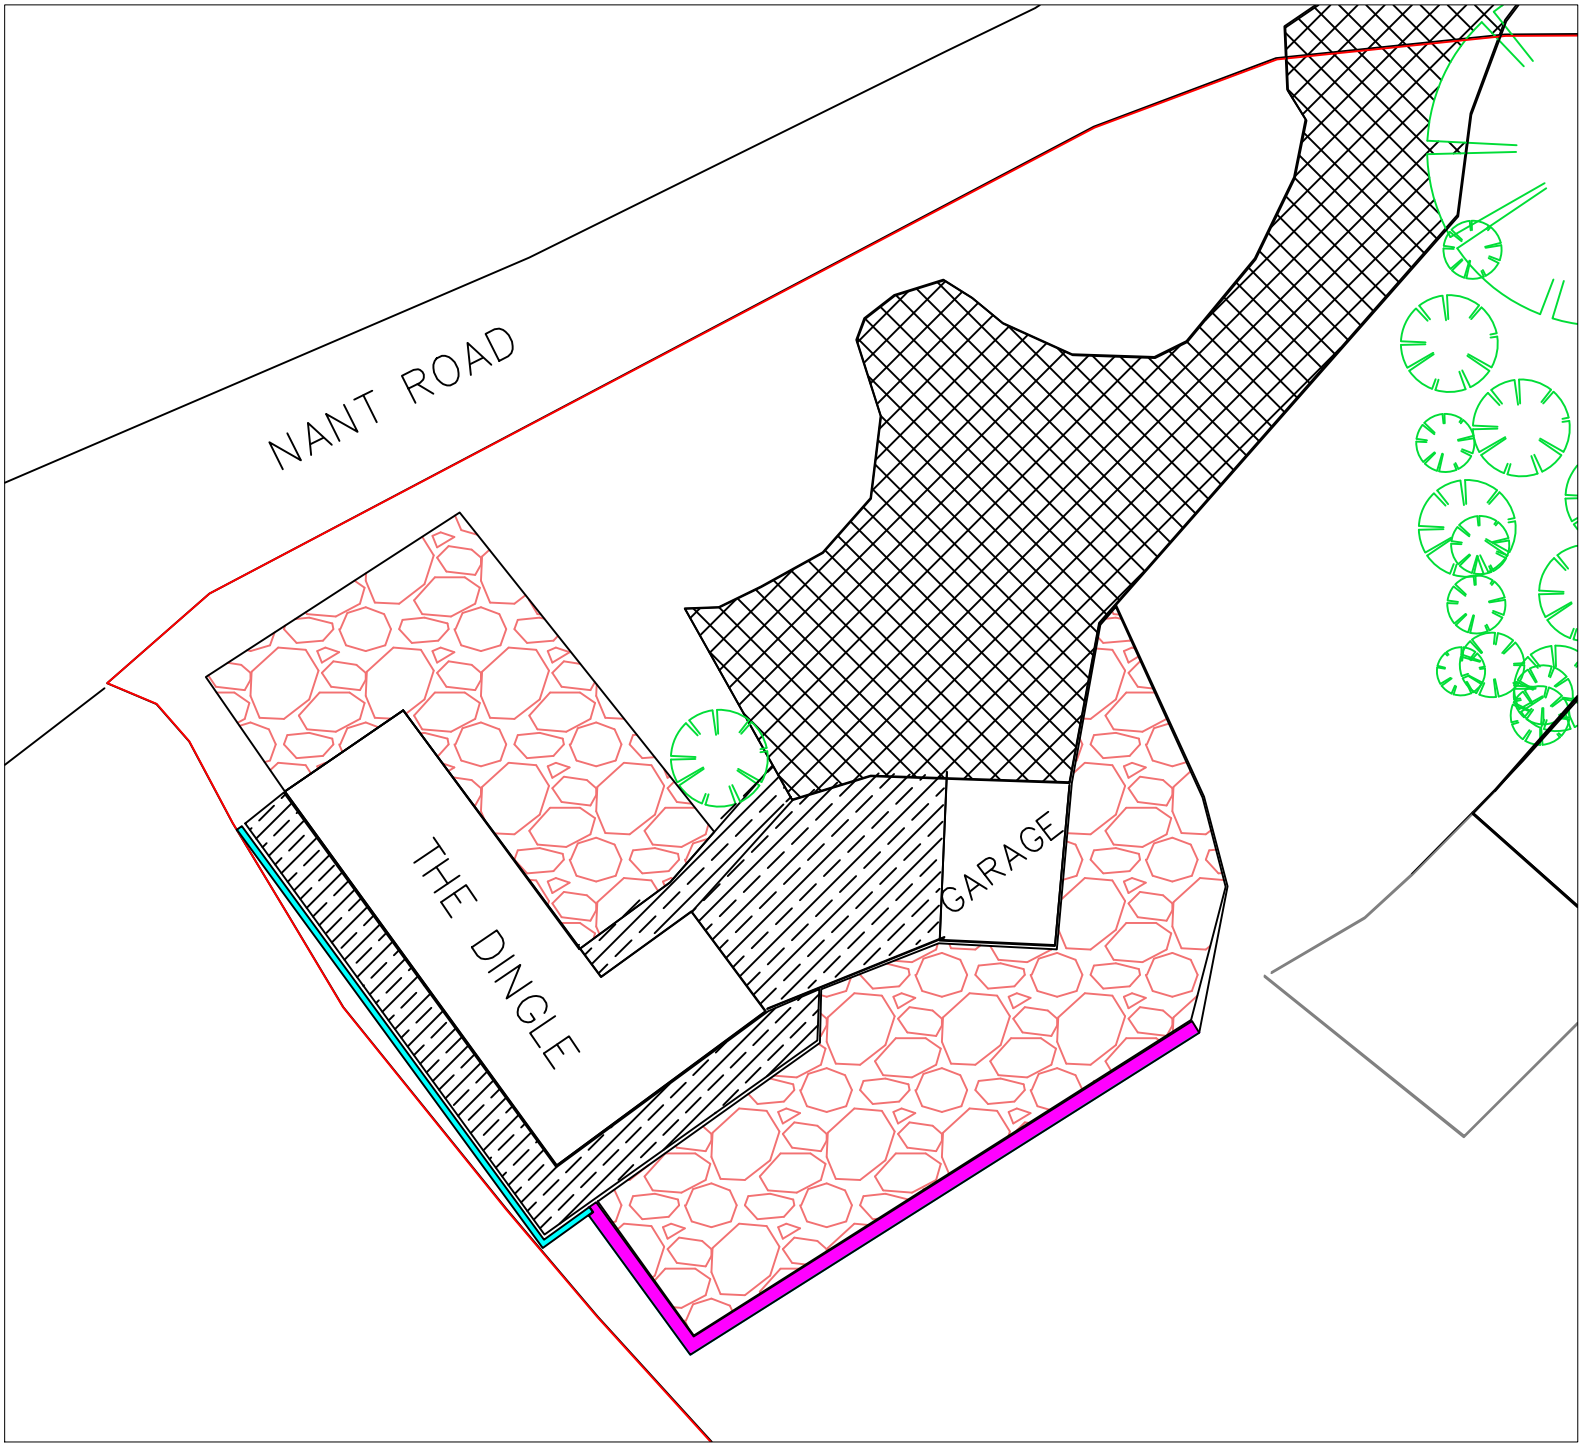

This drawing is for Preliminary purposes only and is subject to amendment during design development.

NOTES

1. IF RECEIVED ELECTRONICALLY IT IS THE RECIPIENT'S RESPONSIBILITY TO PRINT TO THE CORRECT SCALE. ONLY WRITTEN DIMENSIONS SHALL BE USED.

LEGEND

- EXISTING VEHICLE ACCESS TRACK – BRICK PAVING
- EXISTING FOOTPATHS ASPHALT / GRAVEL
- PROPERTY BOUNDARY LINE
- TREES
- EXISTING RETAINING WALL – FAILED SECTION REMOVED
- PROPOSED RETAINING WALL
- PROPOSED HARDSTANDING NATURAL STONE AND FREE DRAINING GRAVEL

REV	DESCRIPTION	DATE
REV A	TOPOGRAPHICAL / BOUNDARY SURVEY	19/11/25

Client
KARL WILSON


Project
THE DINGLE

Title
LANDSCAPING

PROPOSED LAYOUT

OLIVAK ENGINEERING
CIVIL ENGINEERING AND CONSTRUCTION MANAGEMENT SERVICES

Date	Scale	Dwg Status
19/11/2025	1 : 250	

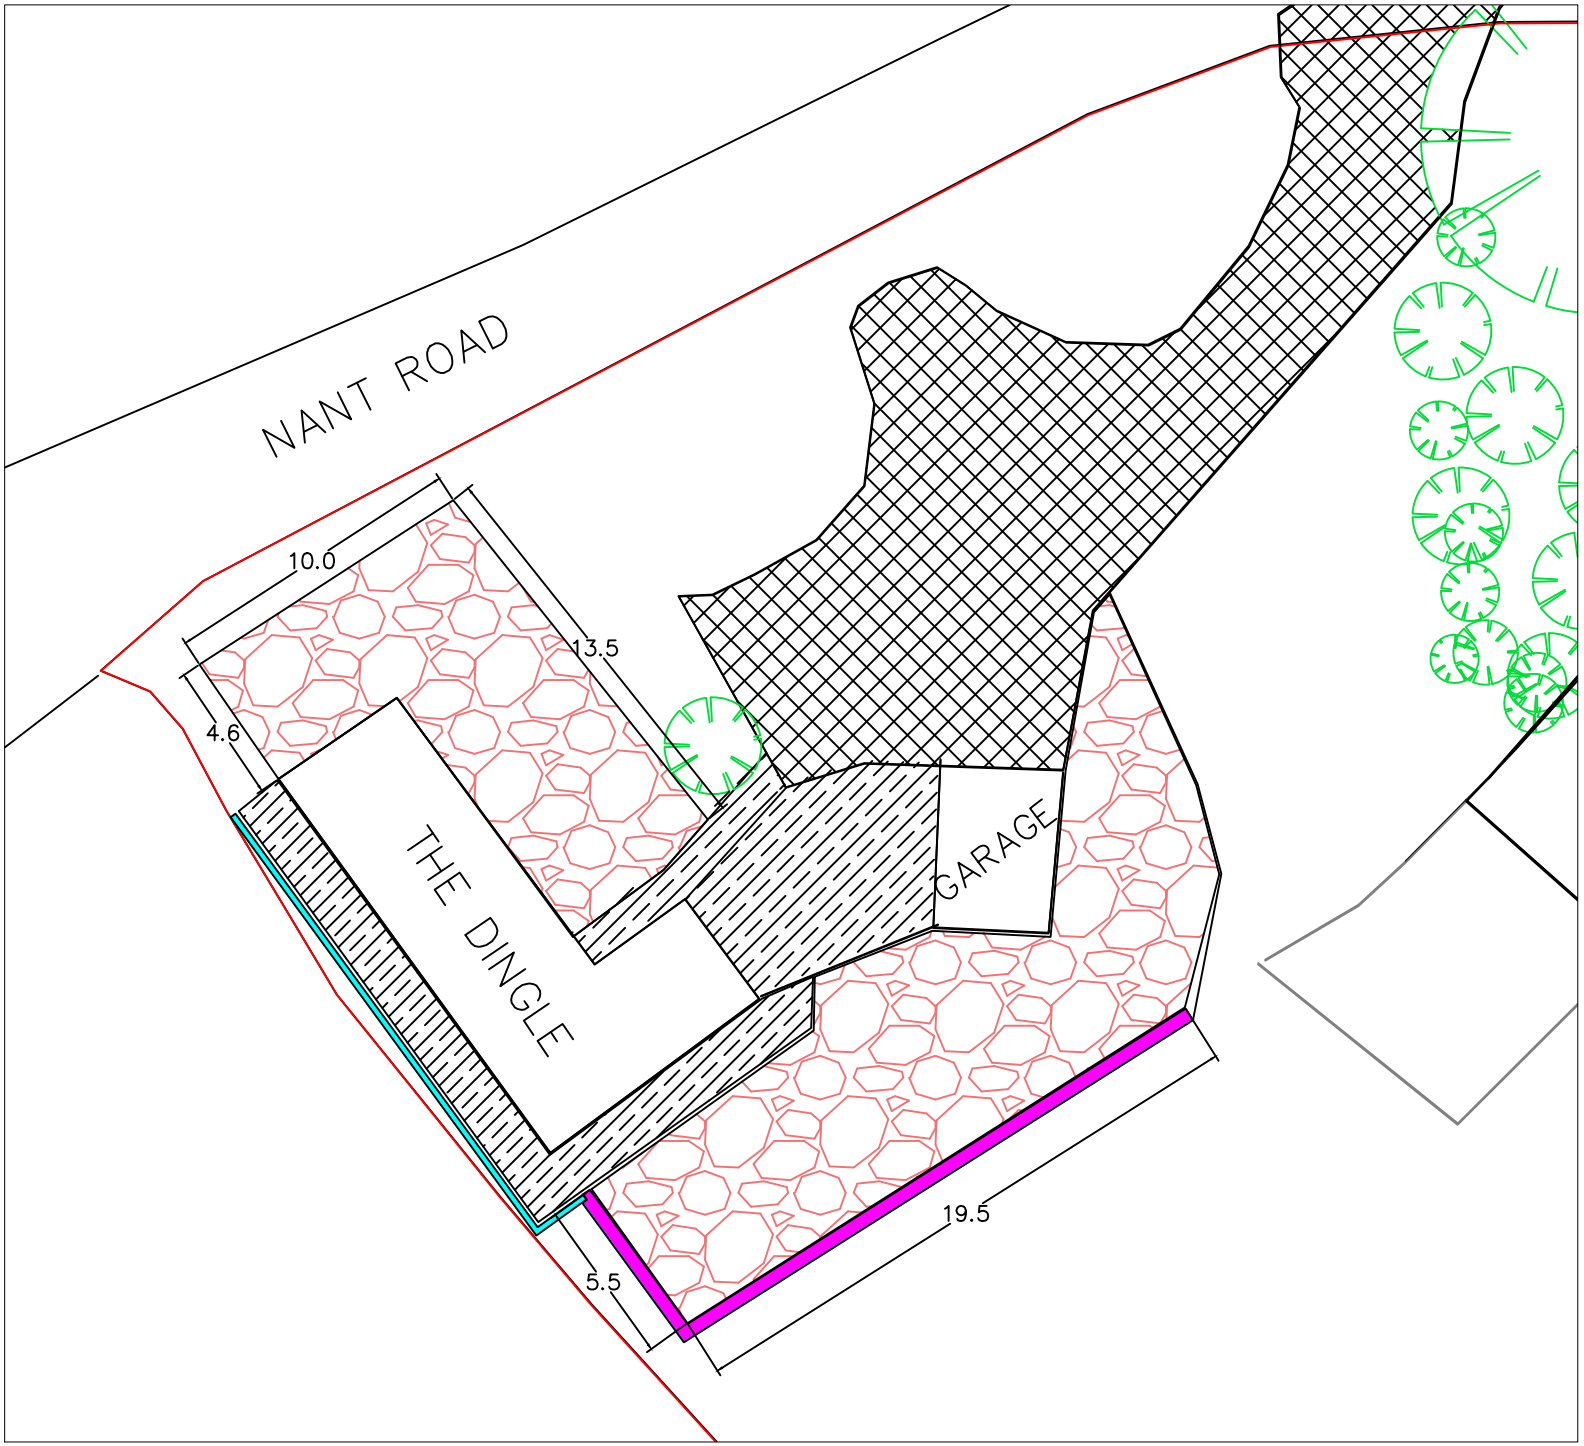

This drawing is for Preliminary purposes only and is subject to amendment during design development.

NOTES

1. IF RECEIVED ELECTRONICALLY IT IS THE RECIPIENT'S RESPONSIBILITY TO PRINT TO THE CORRECT SCALE. ONLY WRITTEN DIMENSIONS SHALL BE USED.

LEGEND

- EXISTING VEHICLE ACCESS TRACK – BRICK PAVING
- EXISTING FOOTPATHS ASPHALT / GRAVEL
- PROPERTY BOUNDARY LINE
- TREES
- EXISTING RETAINING WALL – FAILED SECTION REMOVED
- PROPOSED RETAINING WALL
- PROPOSED HARDSTANDING NATURAL STONE AND FREE DRAINING GRAVEL

REV	DESCRIPTION	DATE
A	TOPOGRAPHICAL / BOUNDARY SURVEY	19/11/25

Client
KARL WILSON

Project
THE DINGLE

Title
LANDSCAPING

PROPOSED LAYOUT

OLIVAK ENGINEERING
CIVIL ENGINEERING AND CONSTRUCTION MANAGEMENT SERVICES

Date	Scale	Dwg Status
19/11/2025	1 : 250	