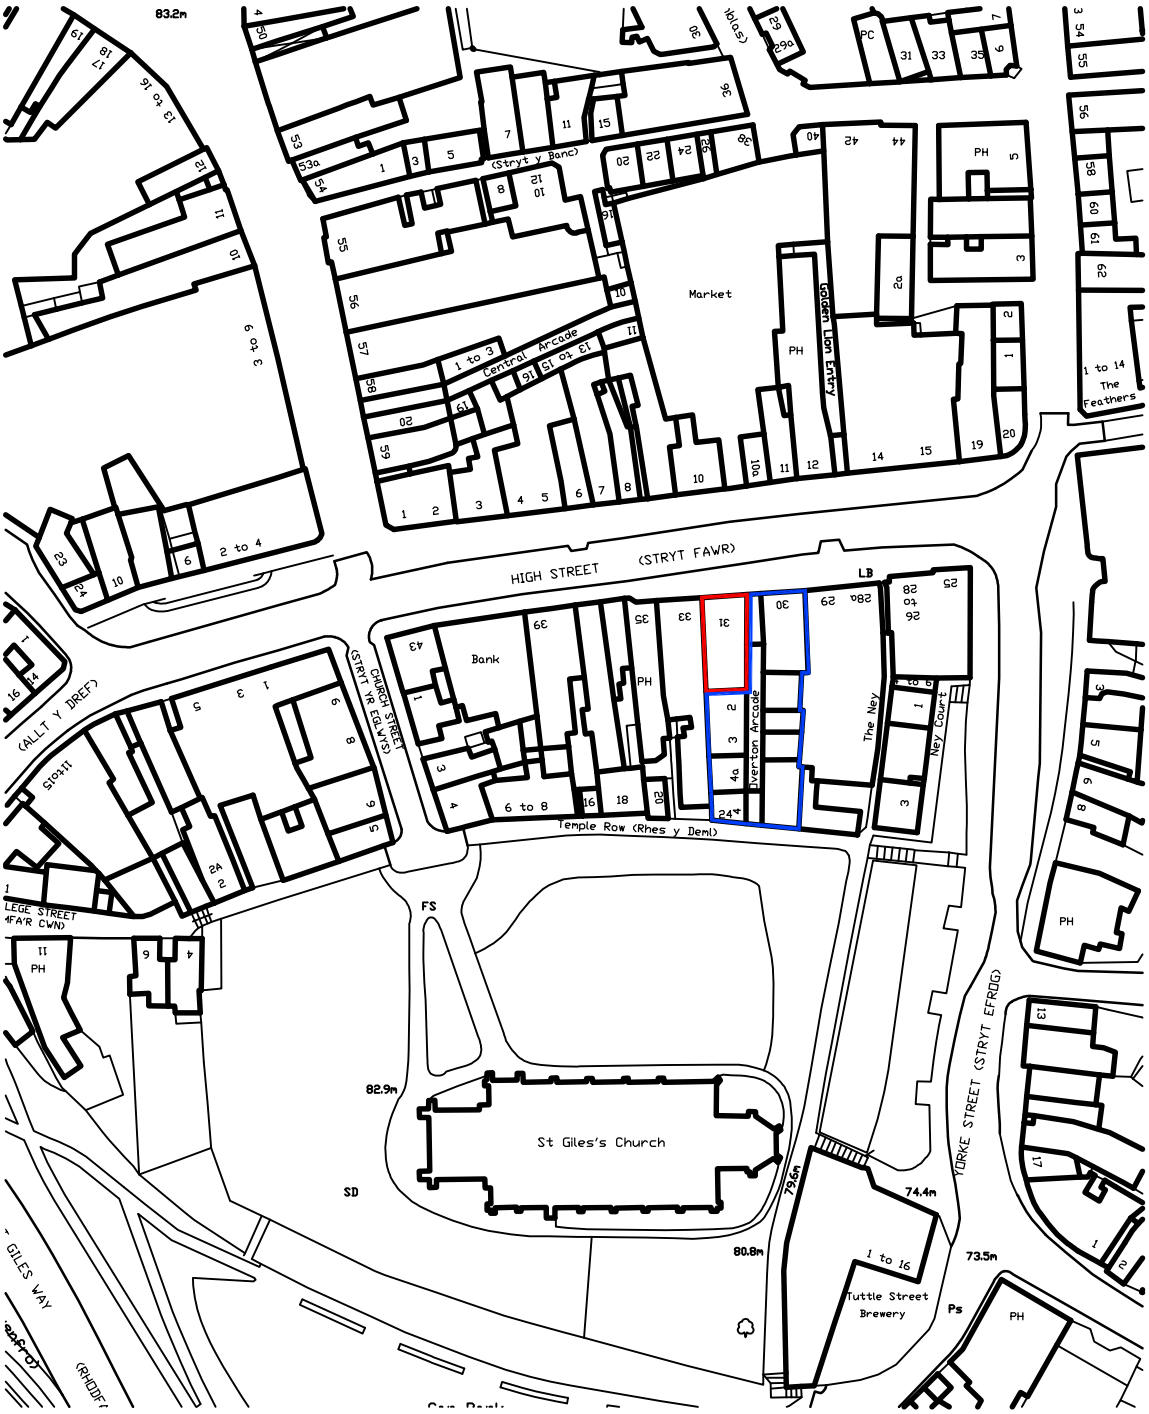


Rev:	Description:	Initial:	Chkd:

Client MAD SCHEMES LTD

Drwg. Title Location Plan

Project Change of Use 31 High Street Wrexham

Scale 1:1250 Drawn Others Chkd. Date 28/01/19

Drwg. No. 811/L(-)01 Revision -

0 10 20 50mm NATURAL SCALE

ORIGINAL DRAWING SIZE 297 x 210 (A4)