
Alternative landscape plan with six on-site parking spaces

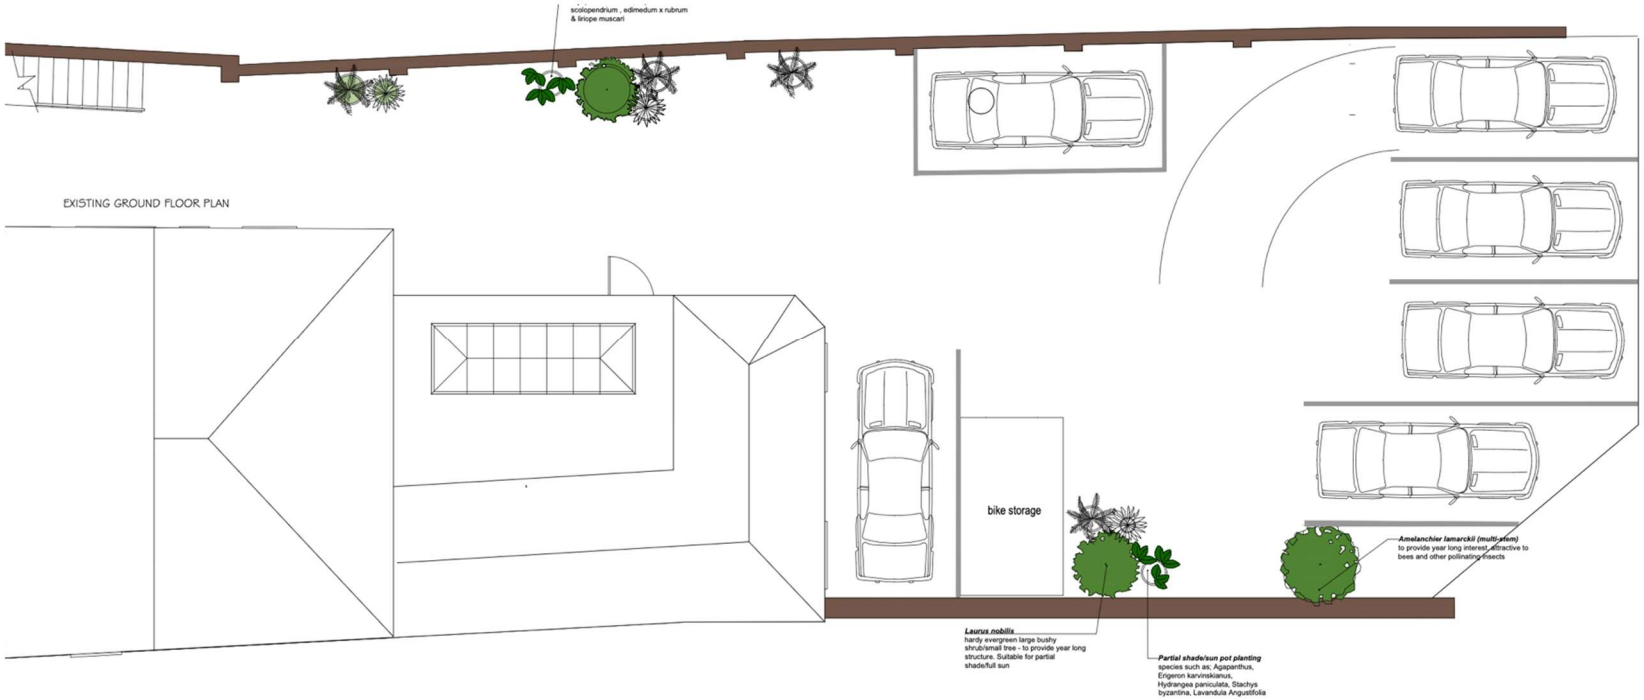

© Copyright

csb architecture
Architecture and Surveying

CSB Architecture Ltd
Dunstone House, 3 Dunstone Court
Market Drayton, Shropshire, TF9 3GA
Tel: 01630 654955 Email: info@csbarchitecture.co.uk

PROJECT: Conversion to Six Residential Apartments			
ADDRESS: The White Horse, 21 High Street, Overton, LL13 0DT			
SCALES: 1:50 @ A1 & 1:100 @ A3			PLOT SIZE: A1
DRAWING TITLE:			
DATE: October 2024	JOB N°: 360	DWG N°:	REV: -