
Location Plan

Site Address: **Easting: 331105 Northing: 338398**

Date Produced: **05-Dec-2025**

Scale: **1:2500 @A4**

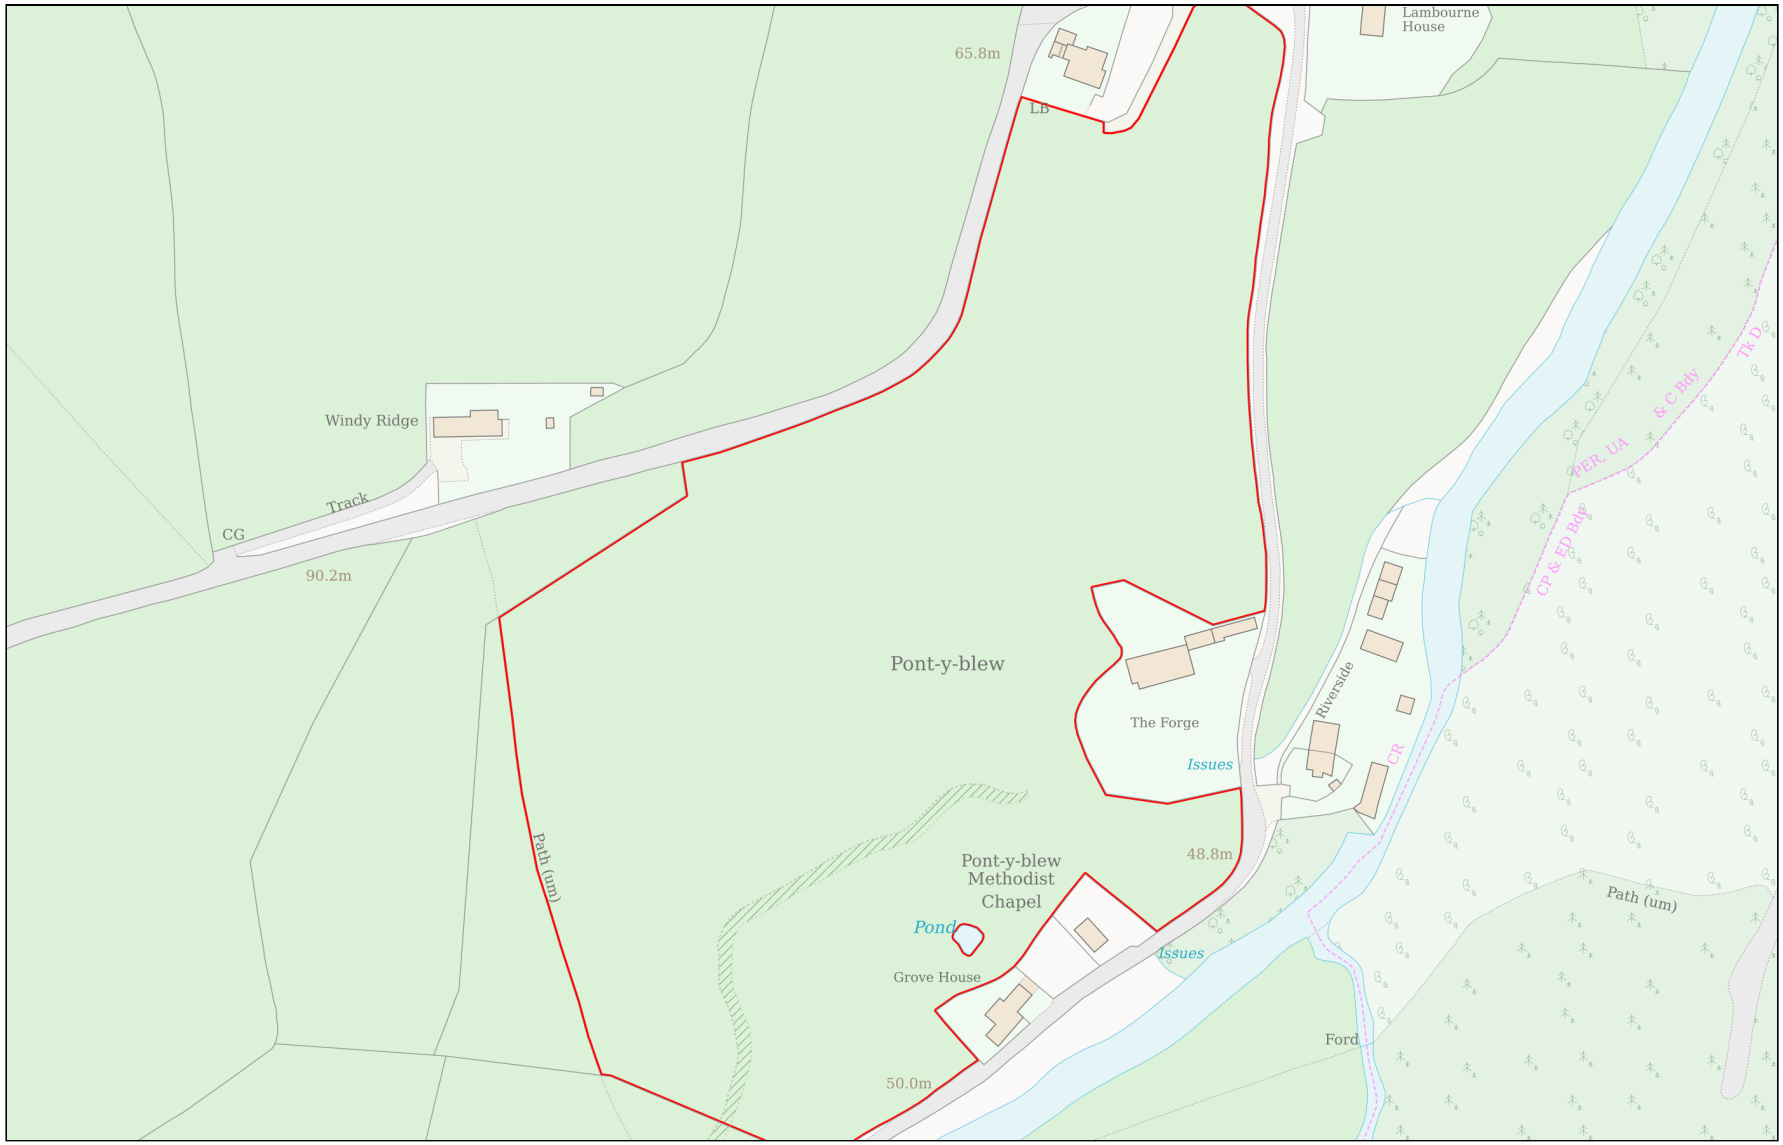

Planning Portal Reference: **PP-14544727v1**

Powered By TerraQuest

© Crown copyright and database rights 2025 OS 100042766