
Location Plan

Site Address: **Bronydd, Quarry Road, Glyn Ceiriog, Llangollen, LL20 7DA**

PlanningPortal

Date Produced: **09-Dec-2025**

Scale: **1:2500 @A4**

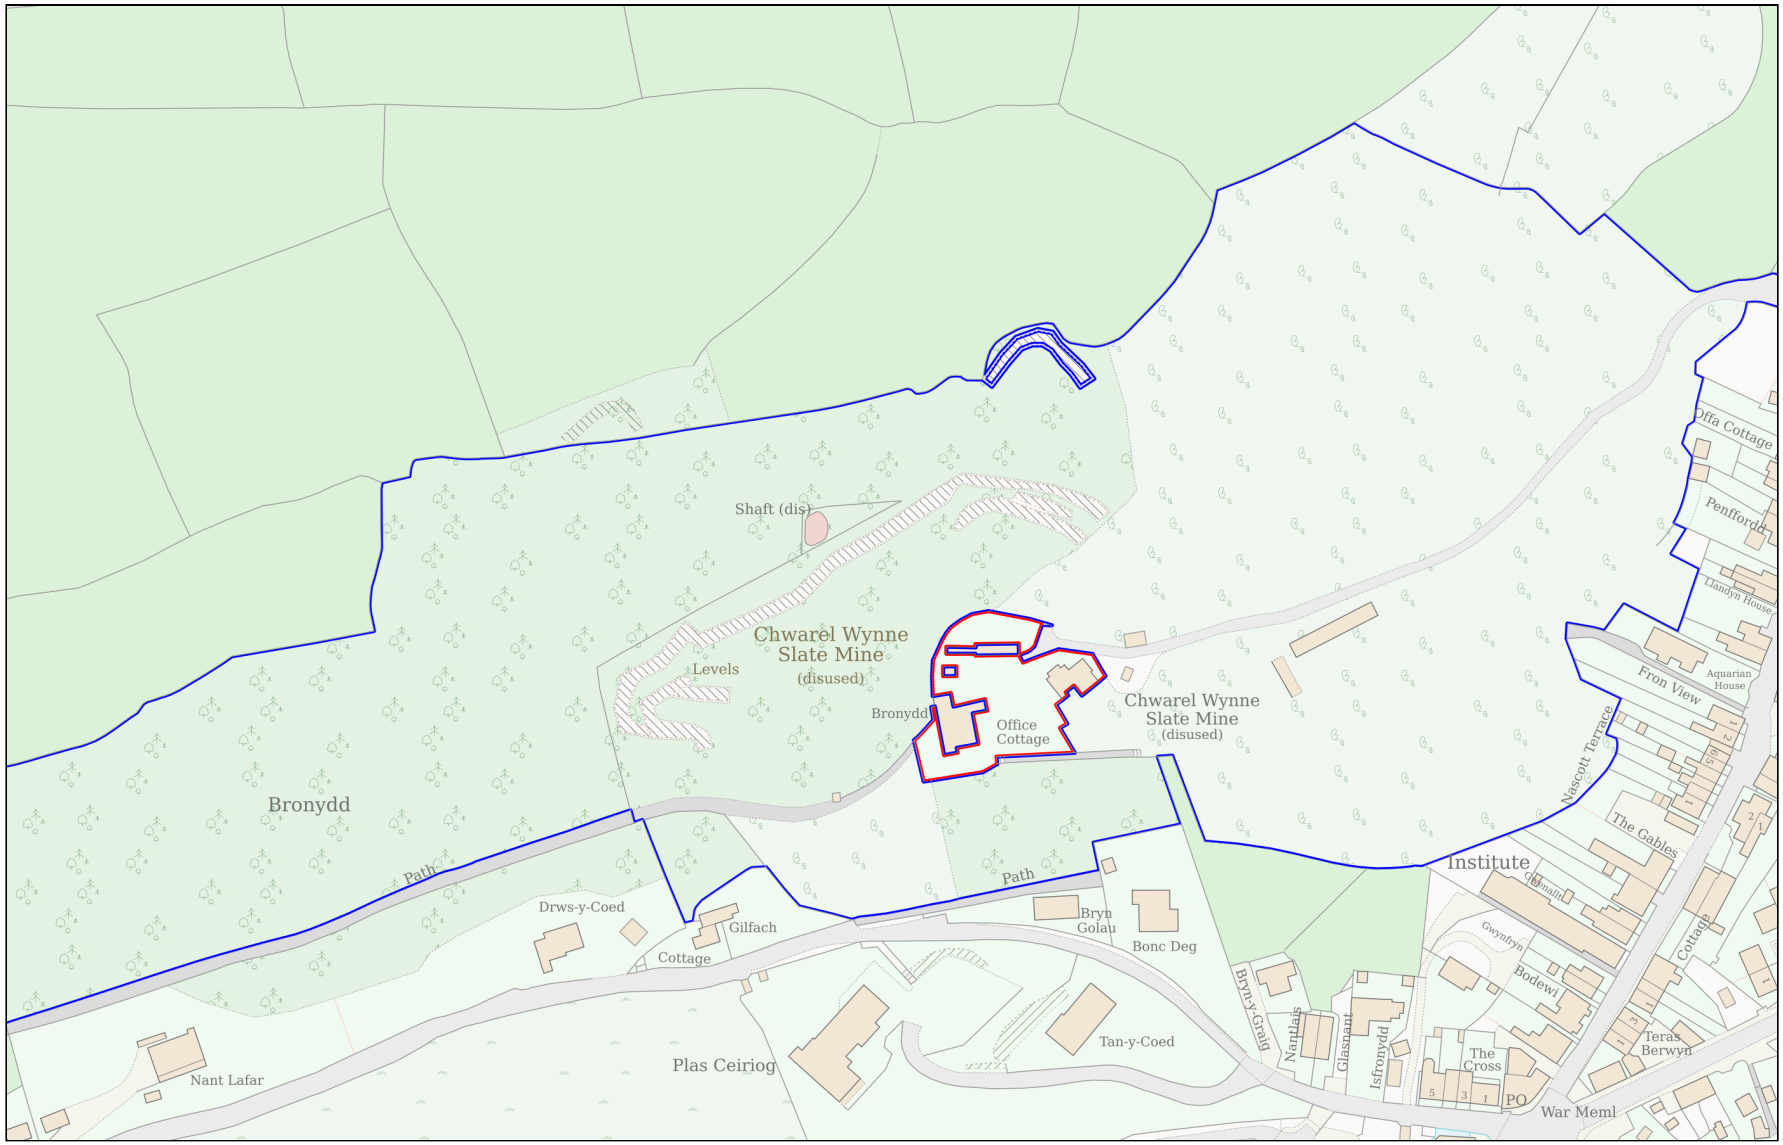

Planning Portal Reference: **PP-14418820v3**

Powered By TerraQuest

© Crown copyright and database rights 2025 OS 100042766