
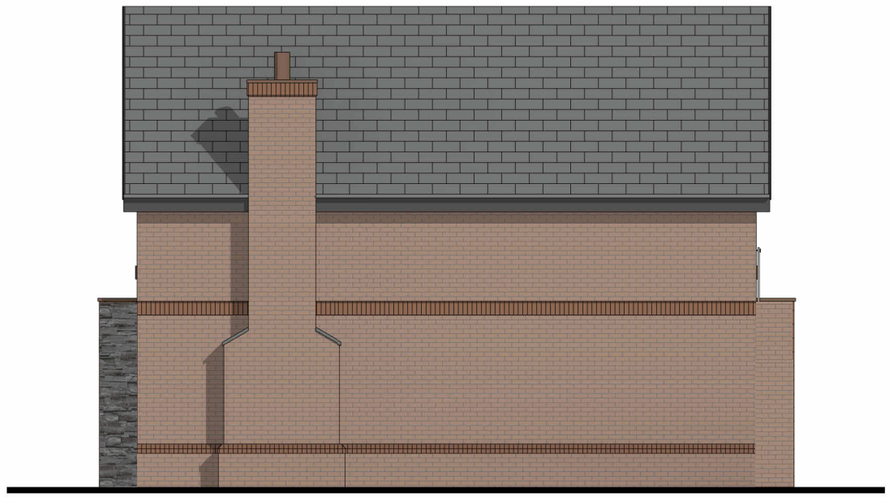



Plot 01 - Side Elevation 01

Scale: 1 : 100

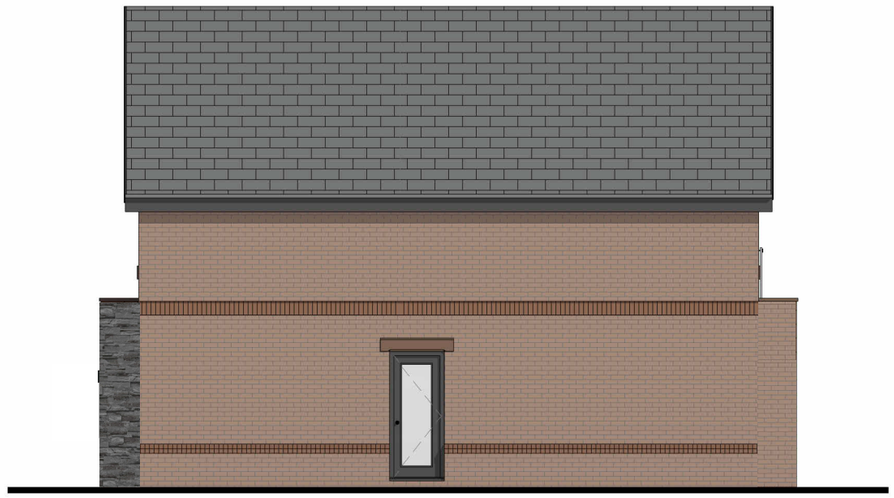


Plot 02 - Side Elevation 01

Scale: 1 : 100

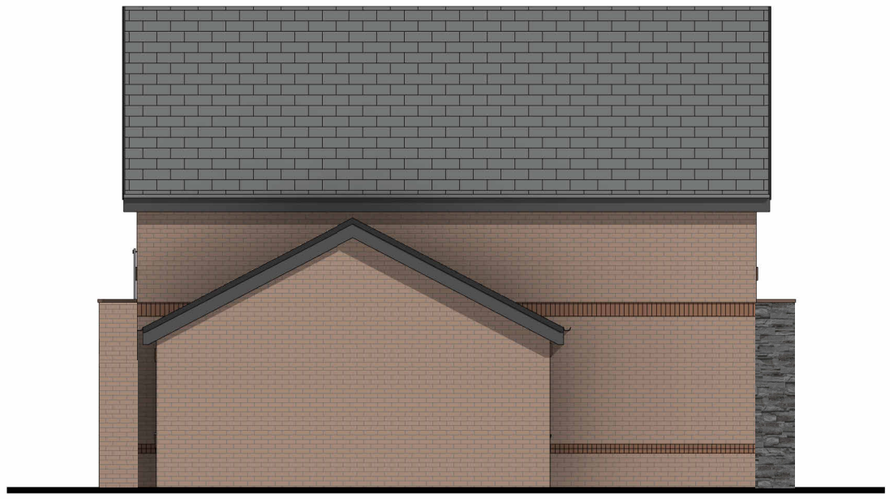

Plot 01 - Side Elevation 02

Scale: 1 : 100

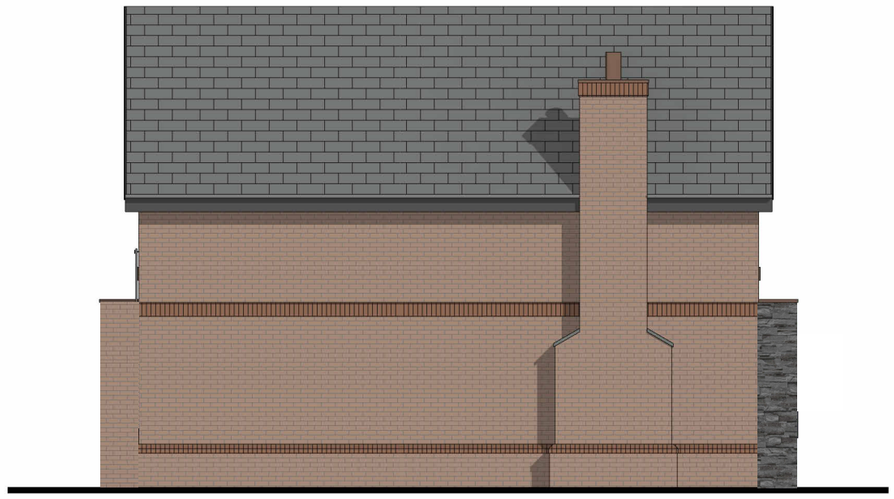

Plot 02 - Side Elevation 02

Scale: 1 : 100

GENERAL NOTE:

1. UNDER NO CIRCUMSTANCES SHOULD DIMENSIONS BE SCALED FROM THIS DRAWING 'IF IN DOUBT ASK'.
2. THE DRAWINGS ARE TO BE READ IN CONJUNCTION WITH ALL OTHER RELEVANT DRAWINGS/ SPECIFICATION, ANY DISCREPANCIES, ERRORS OR OMISSIONS TO BE BROUGHT TO THE ATTENTION OF 'EMW DEVELOPMENTS'.
3. ALL DIMENSIONS ARE TO BE CHECKED PRIOR TO COMMENCEMENT.

Rev:	Description:	Date:
X	Planning	13.12.23
Y	Planning	02.12.25

PLANNING

Scheme Title:
Marford Gate, Gresford

Drawing Reference:
Proposed Elevations

Scale @ A3: **1 : 100**
Drawn by: **LOJ**
Checked by: **MOH**

Project Number:	Drawing Number:	Revision:
6412	**PL05**	**Y**

EMW Developments Ltd

161 Vale Road
Rhyl
LL18 2PH

Tel: 01745 404044
www.emw-developments.co.uk