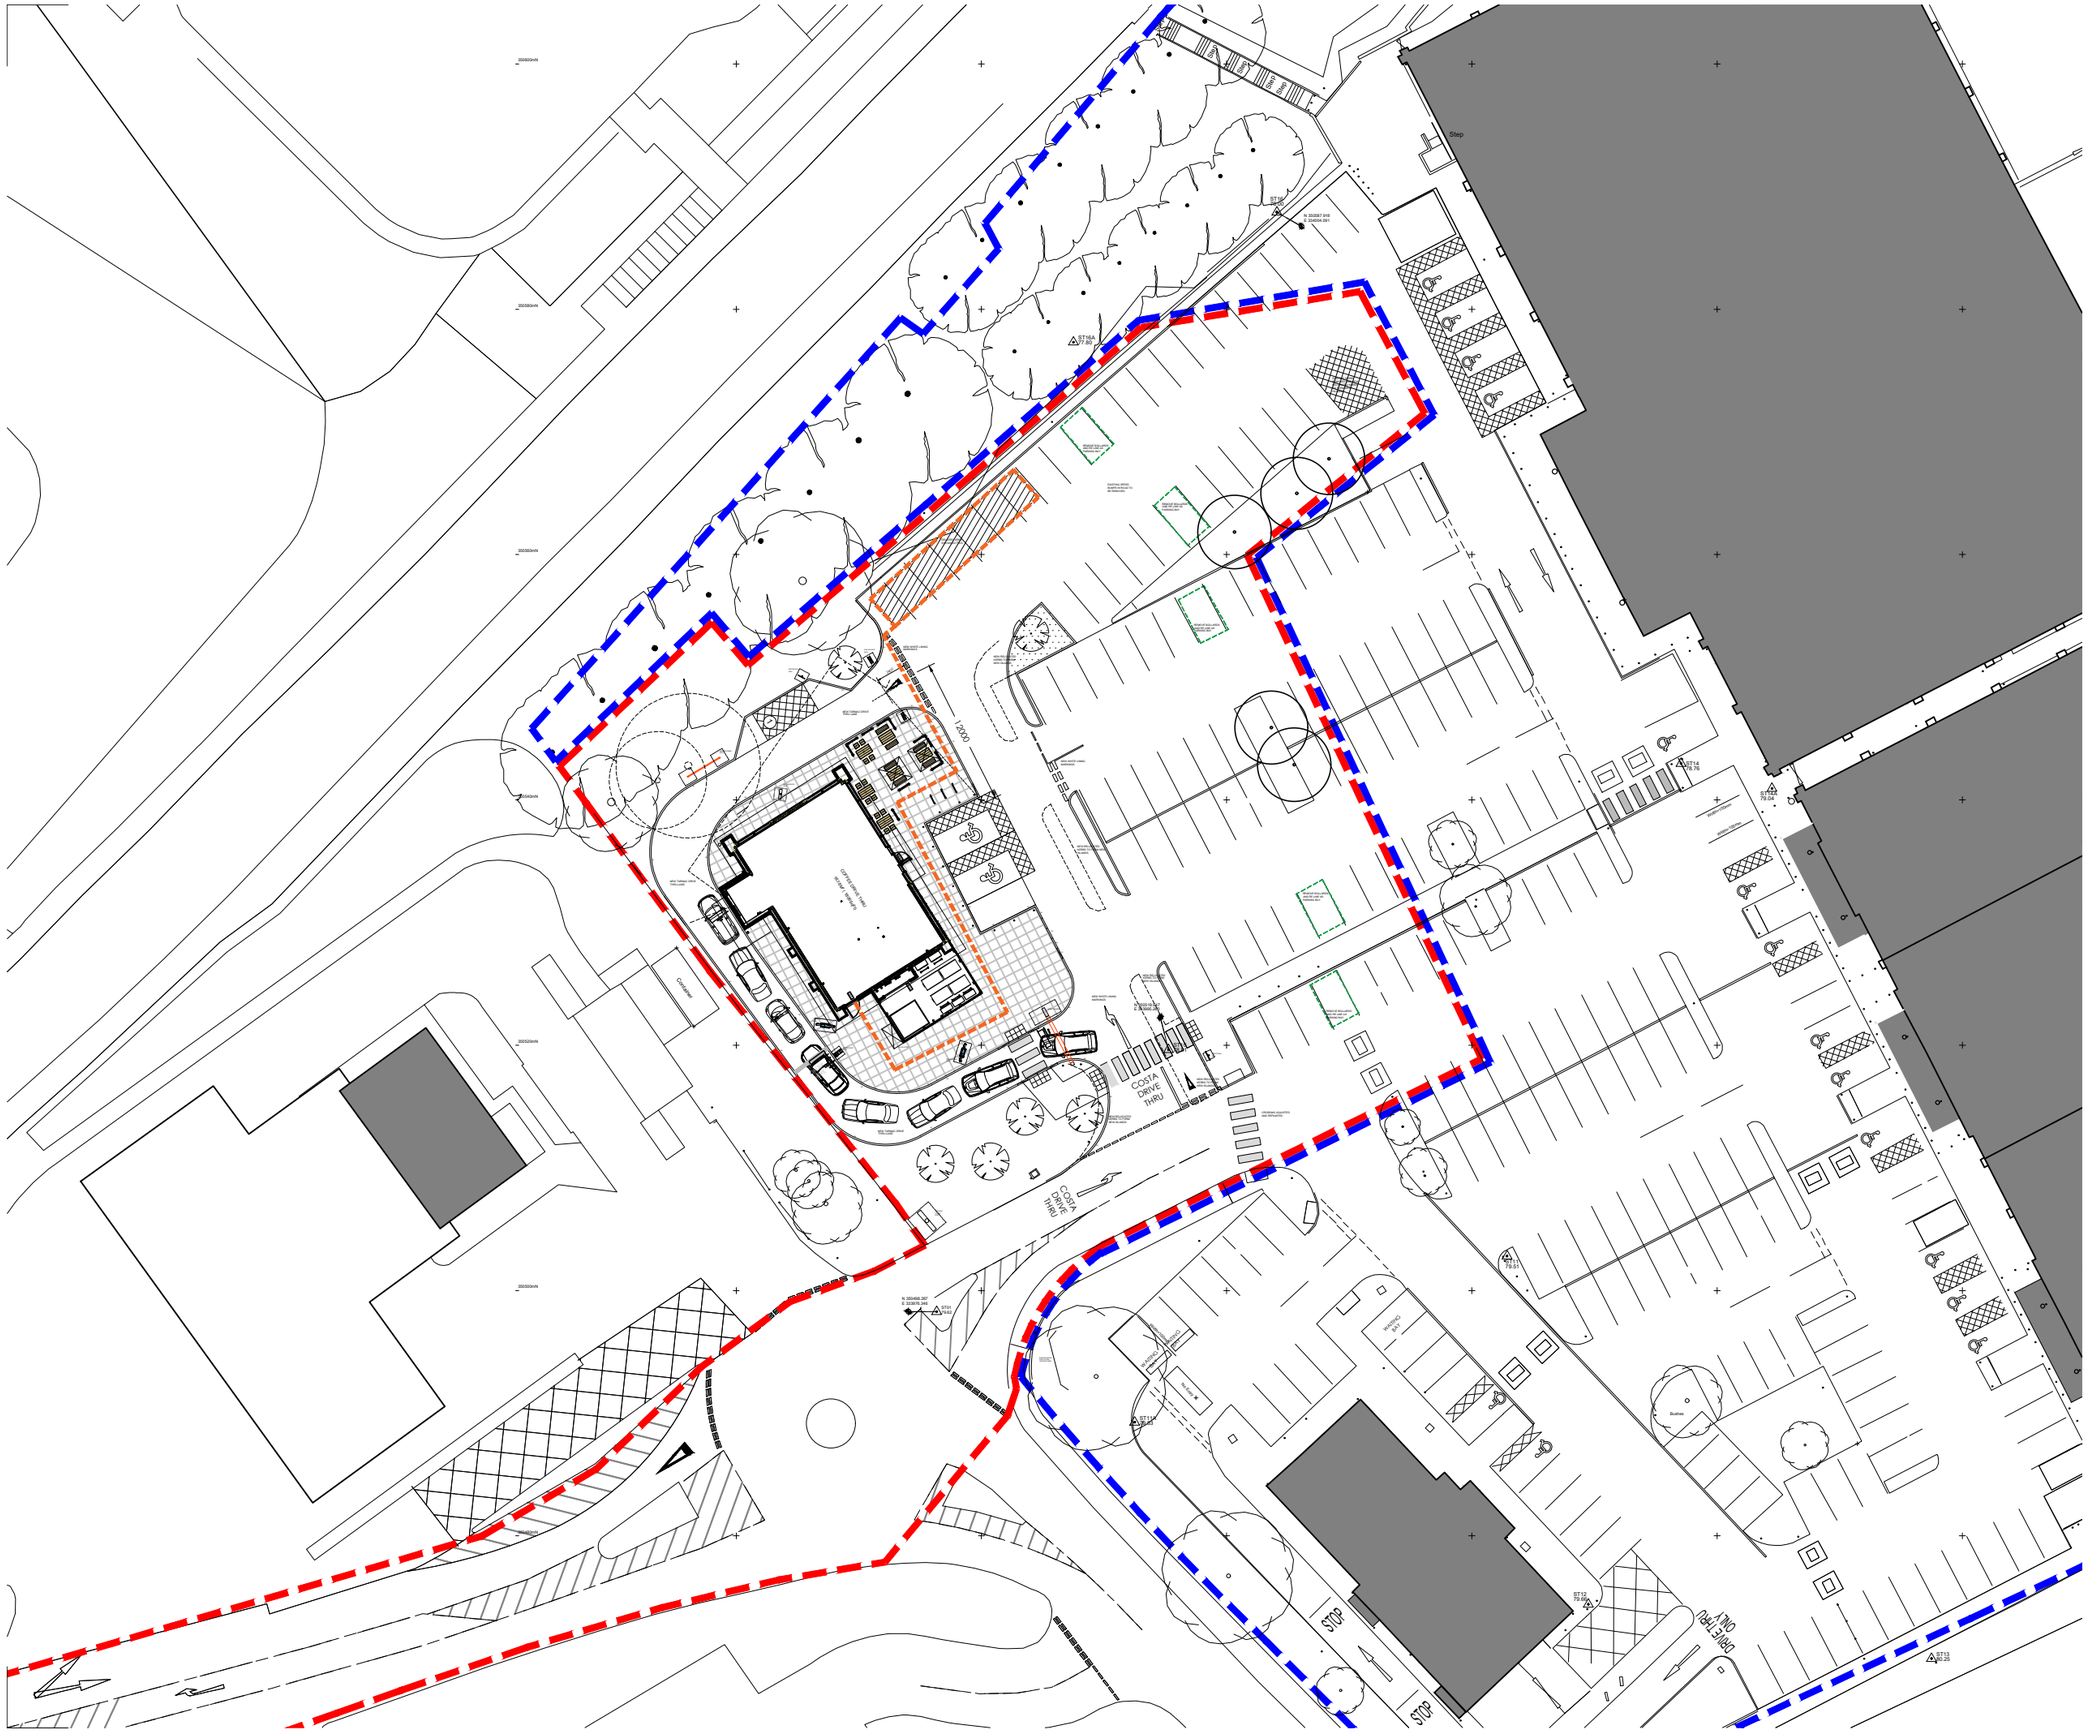


The Harris Partnership Ltd does not accept liability for any deviation from our drawings or specification. This drawing is copyright and may not be reproduced or shared in whole or part without written authority. Do not scale off this drawing.

Rev	Date	Description	Drawn	Chk'd
-	-	-	-	-

KEY

PROPOSED SERVICE AREA AND DELIVERY TROLLEY ROUTE

PLANNING DRAWING

This drawing has been prepared for submission to the relevant Local Authority as part of a Planning Application. It is not intended to assist with the pricing of any elements.

For Structural details refer to the Structural & Civil Engineers detailed design drawings & specifications.

For M&E information, refer to the M&E Engineers and sub contractor's design drawings & specifications.

For Health & Safety information, refer to the Designers Risk Assessments. This drawing is copyright and may not be reproduced in whole or part without written authority.

THE HARRIS PARTNERSHIP

Architecture
Masterplanning
Interior Design

www.harrispartnership.com

Wakefield Manchester Milton Keynes Reading London Harrogate Edinburgh

Client

WAYPOINT ASSET MANAGEMENT

Project Title

PROPOSED DEVELOPMENT

BORDER RETAIL PARK
WREXHAM
LL13 8NG

Drawing Title

PROPOSED SERVICE PROVISION

Drawn	Checked	Scale @A3	BIM Status	Date
KB	DRW	1:500	NA	12/25

Drawing Status	Rev.	THP Project No
PLANNING	-	18980

Project No.	Originator	Volume	Level	Type	Role	Number
18980	**THPR**	**XX**	**XX**	**DR**	**A**	**131**