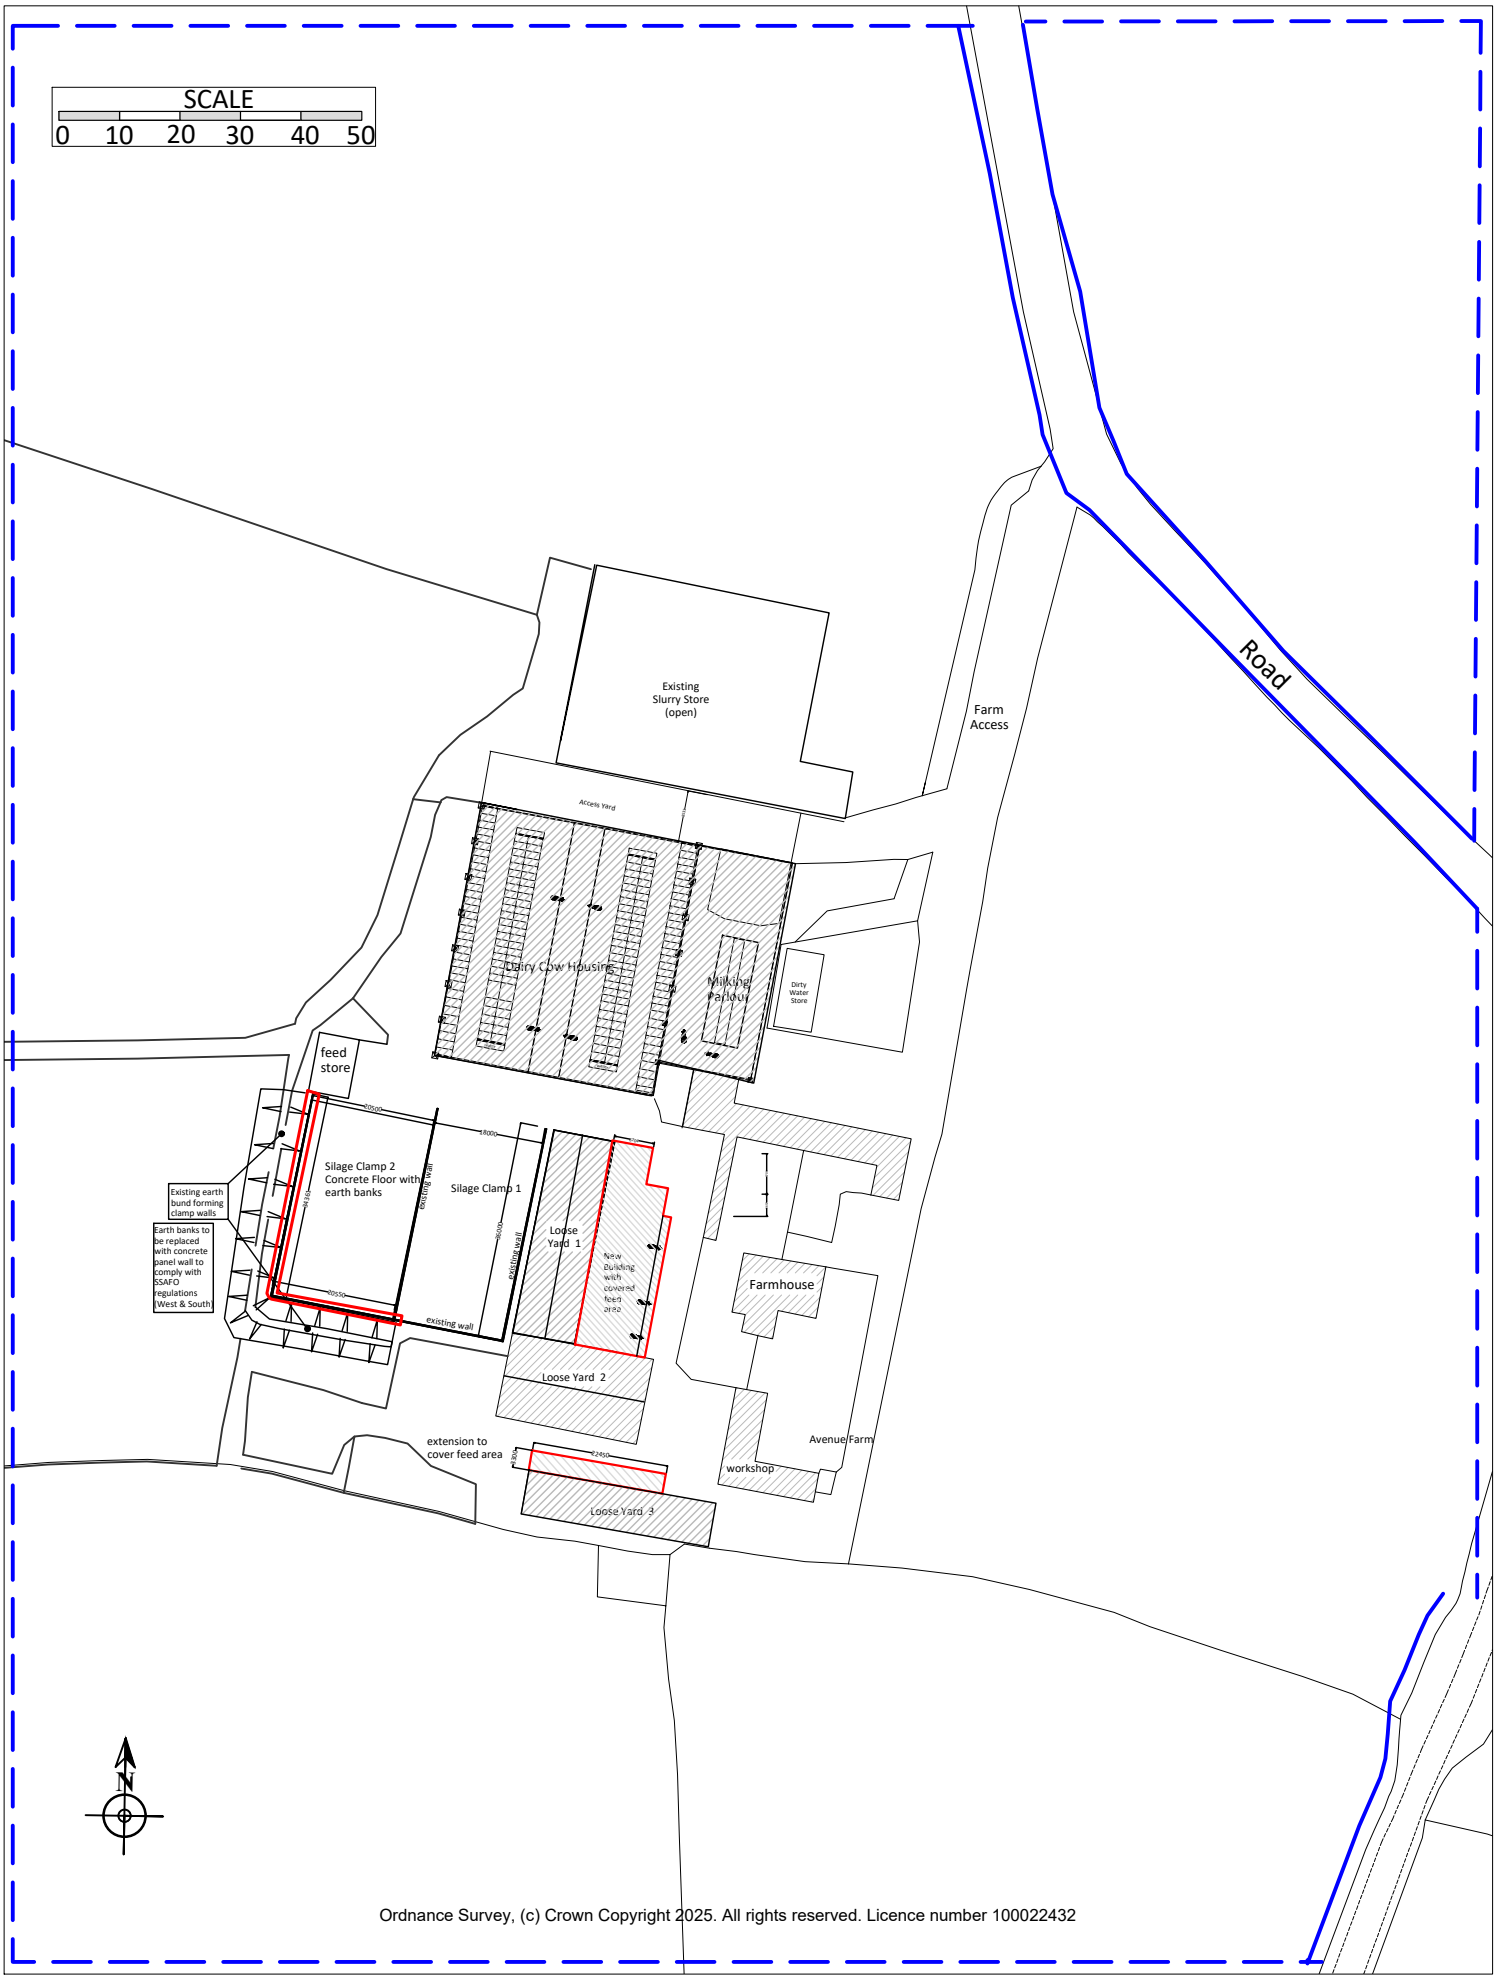


Ordnance Survey, (c) Crown Copyright 2025. All rights reserved. Licence number 100022432

COPYRIGHT
This drawing is protected by Copyright and is the property of AGRICONSULTING LTD

Copying or any form of reproduction is not permitted without express & written permission from P&L AgriConsulting Ltd

Will Phillips
P&L AgriConsulting Ltd
Fields Farm
Alkington
Whitchurch SY13 3NH
07939 44838
w.phillips@pl-agriconsulting.co.uk

Proposals for -
New silage clamp walls
Replace Barn & Cover feed area
Extend Youngstock Building

5th December 2025

Scale 1: 1250 on a4

Drawing 1

Location Plan

Mr J Thomas
Avenue Farm
Bettisfield
Whitchurch
SY13 2LA

P&L AgriConsulting