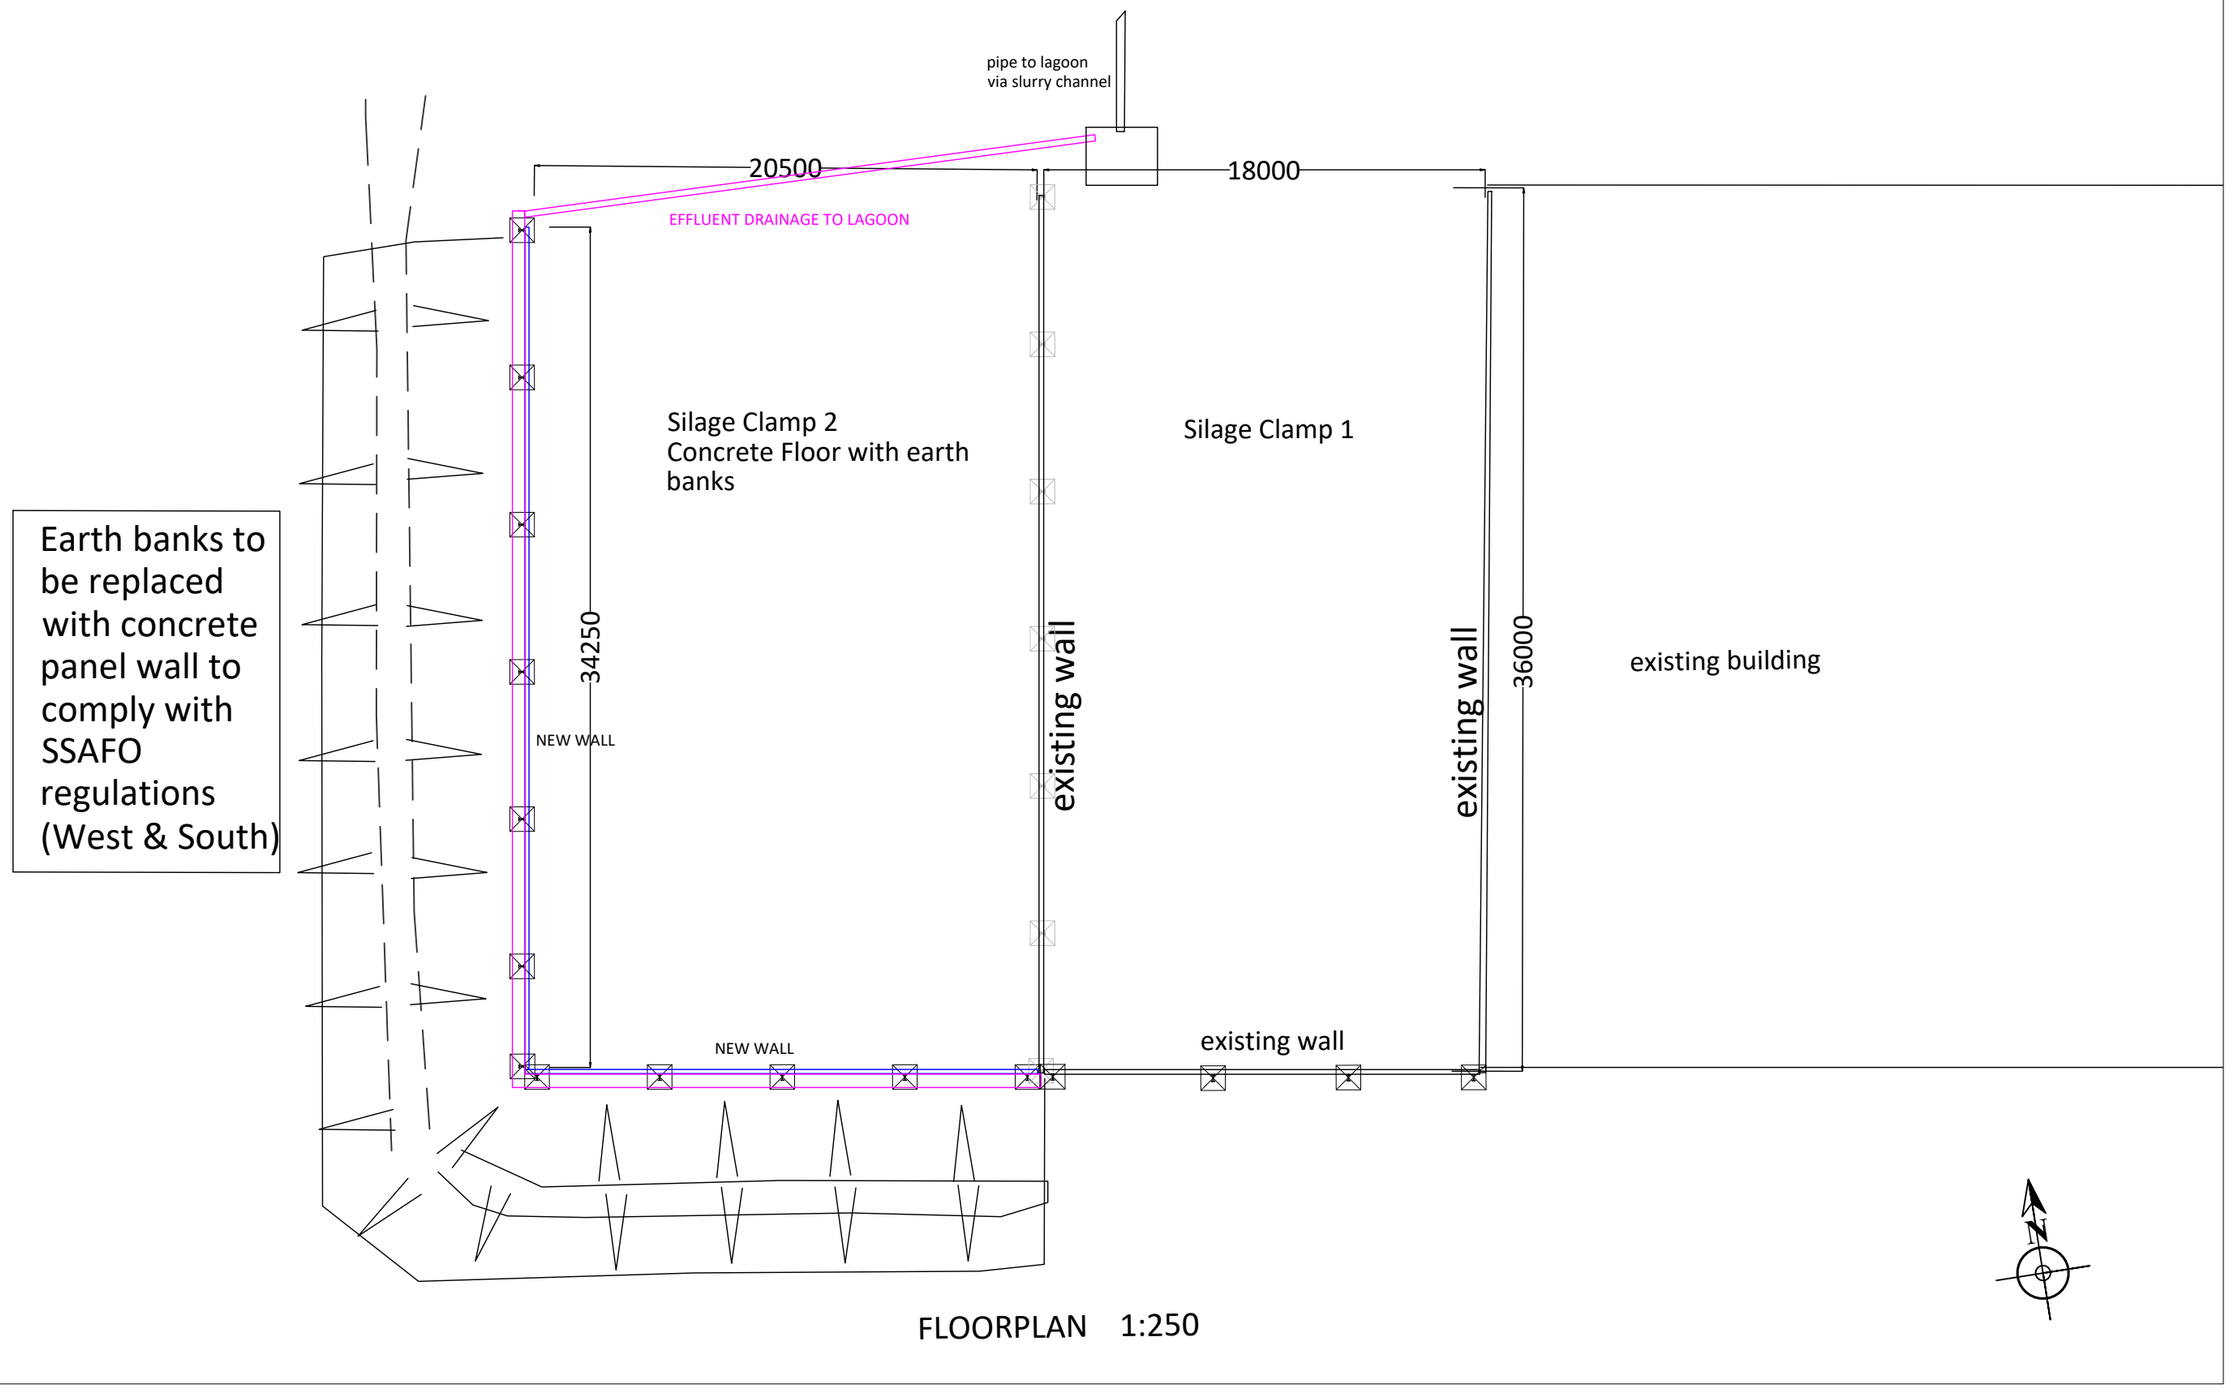


FLOORPLAN 1:250

COPYRIGHT
This drawing is protected by Copyright and is the property of AGRICONSULTING LTD

Copying or any form of reproduction is not permitted without express & written permission from P&L AgriConsulting Ltd

Will Phillips
P&L AgriConsulting Ltd
Fields Farm
Alkington
Whitchurch SY13 3NH
07939 44838
w.phillips@pl-agriconsulting.co.uk

Proposals for -
New silage clamp walls
Replace Barn & Cover feed area
Extend Youngstock Building

5th December 2025

Scale 1: 250 on a3

Drawing 6

Floorplan
SILAGE CLAMP WALL

Mr J Thomas
Avenue Farm
Bettisfield
Whitchurch
SY13 2LA

P&L AgriConsulting