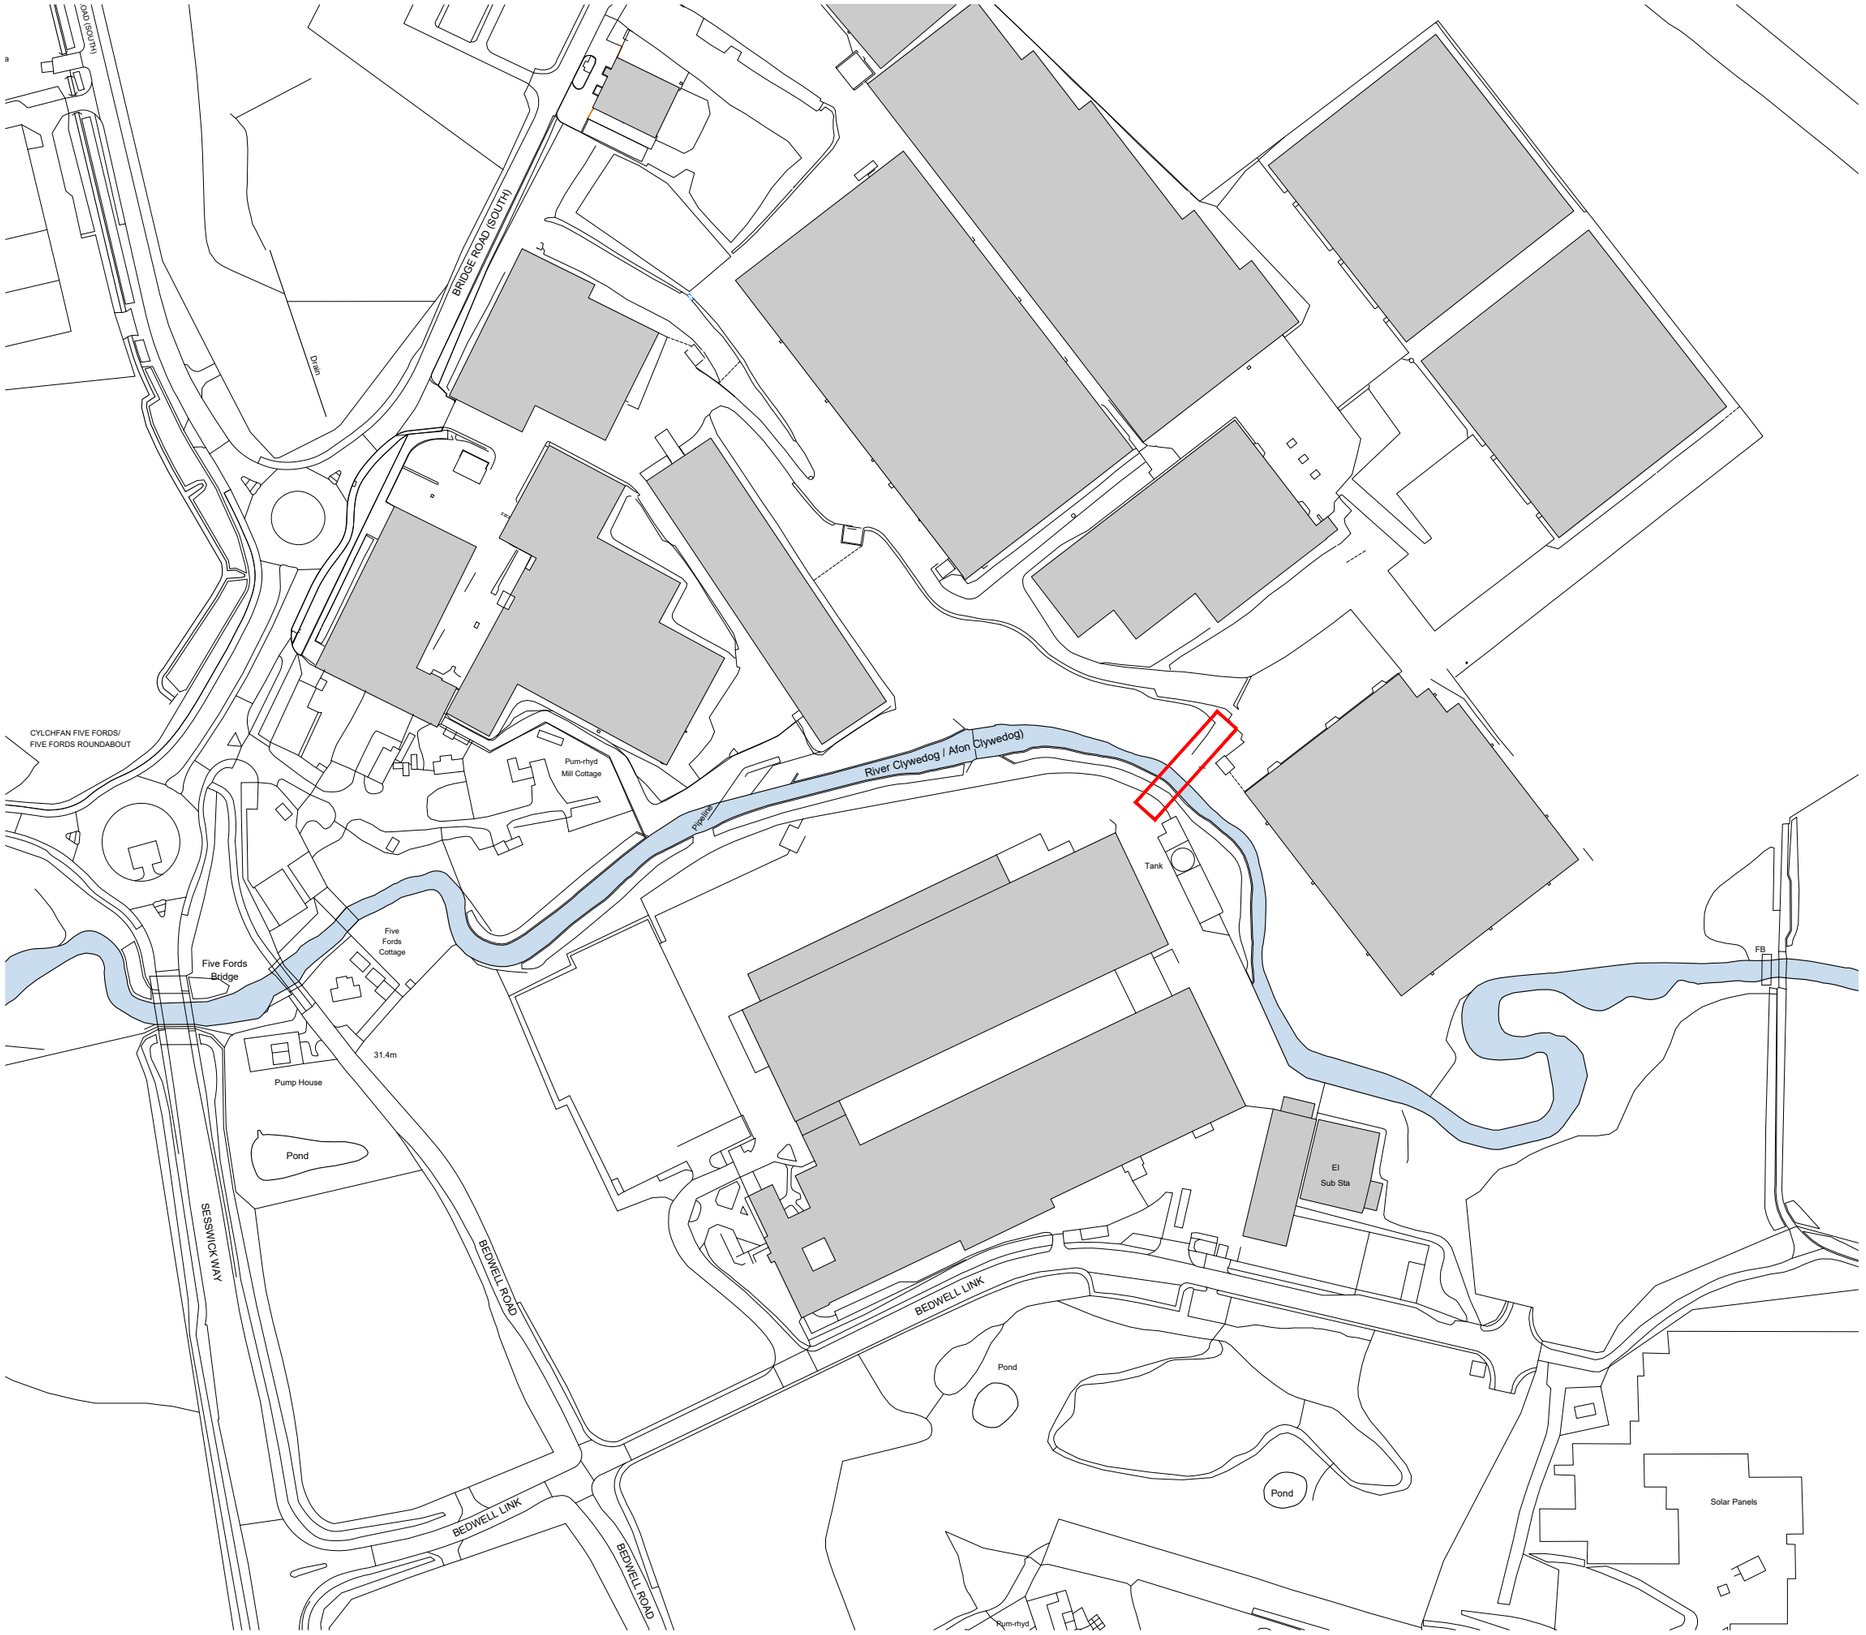


Copyright of this drawing remains the sole property of Domus Architecture unless otherwise assigned in writing. Do not scale from this drawing, figured dimensions are to be worked in all cases with any discrepancies reported to Domus prior to commencement of any work. Only the original drawing should be relied on.

Scale Bar:

0 20 50 100

1:2500

North Point:

N

Revision	Date	Description	Checked
A	05/11/25	Red line boundary updated.	JT
B	05/12/25	Red line boundary updated as requested by local planning authority.	JT

DOMUS architecture

One Campbell Street
Leeds
LS28 6DP

T: 0113 518 1010
E: info@domusarchitecture.co.uk
W: domusarchitecture.co.uk

Project:
Retrospective Application for Bridge

Site Address:
Wrexham Industrial Estate, Bridge Road South,
Wrexham LL13 9SQ

Client:
FI Real Estate Management Ltd

Title:
Location Plan

Date:	Scale:	Checked:
October 2025	1:2500 @ A3	JT
Project: 2153	Dwg No: A1-01	Revision: B