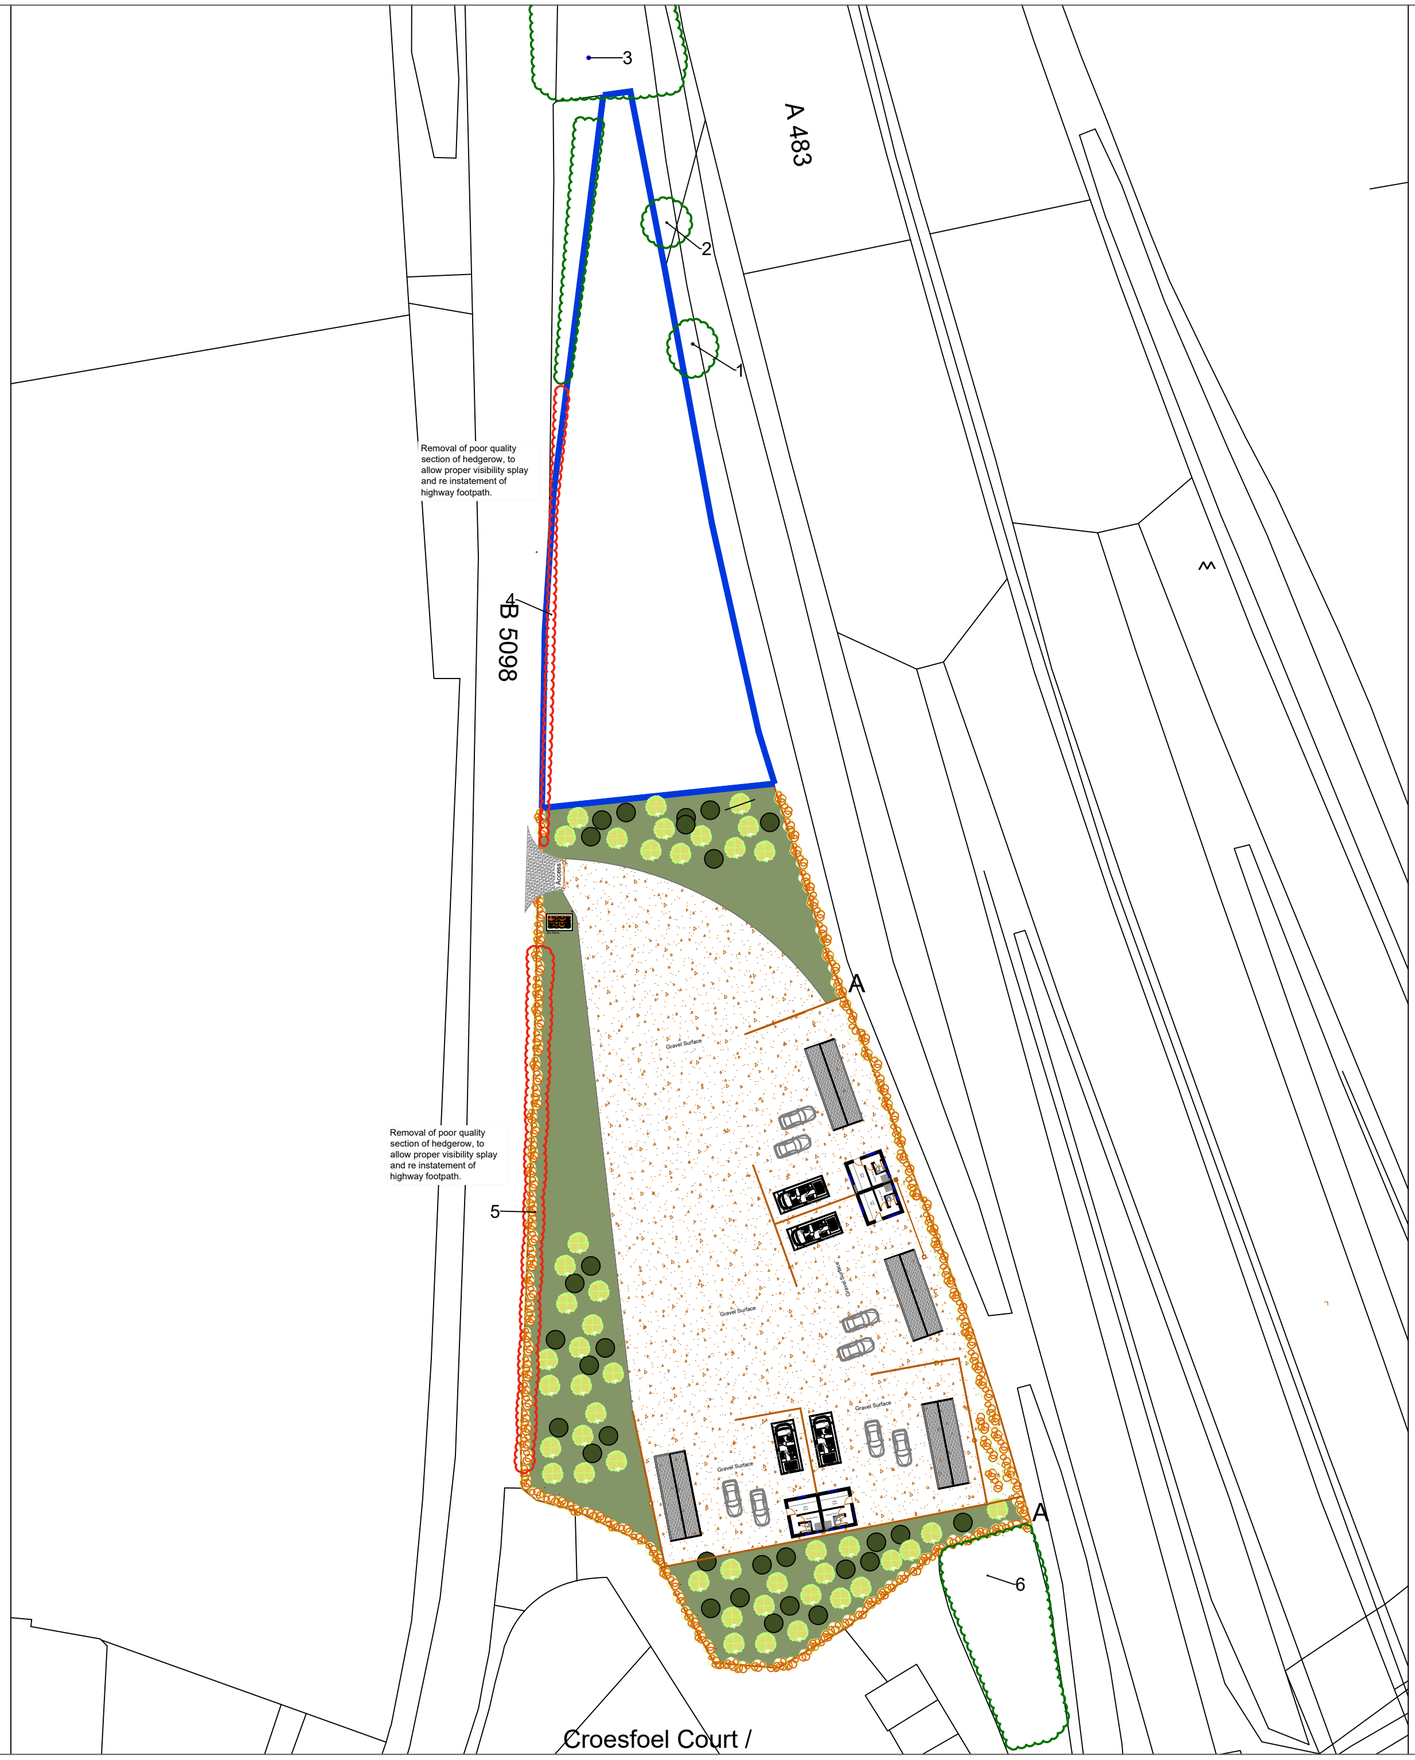


This drawing must not be scaled for construction purposes. All dimensions are to be checked on site.
This drawing is for use on this site only and must be read in conjunction with all relevant consultants' drawings.
Nothing in this note shall prevent the Local Planning Authority from scaling the drawing for planning or enforcement purposes.

LEGEND

North
W E
S

Retained Trees

Removed Trees

RAINFORDS
ARBORICULTURE

Scale: 1:500 @ A2	Date: 11/12/2025
Job: RA.BS5837.036	
Address: North of Croesfoel Court, Wrexham, LL14 4DR	
Client: Mike Carr	
Drawing Number: RA.BS5837.036.TRP.1	
Drawn by: Robert Rainford	

TREE REMOVAL PLAN