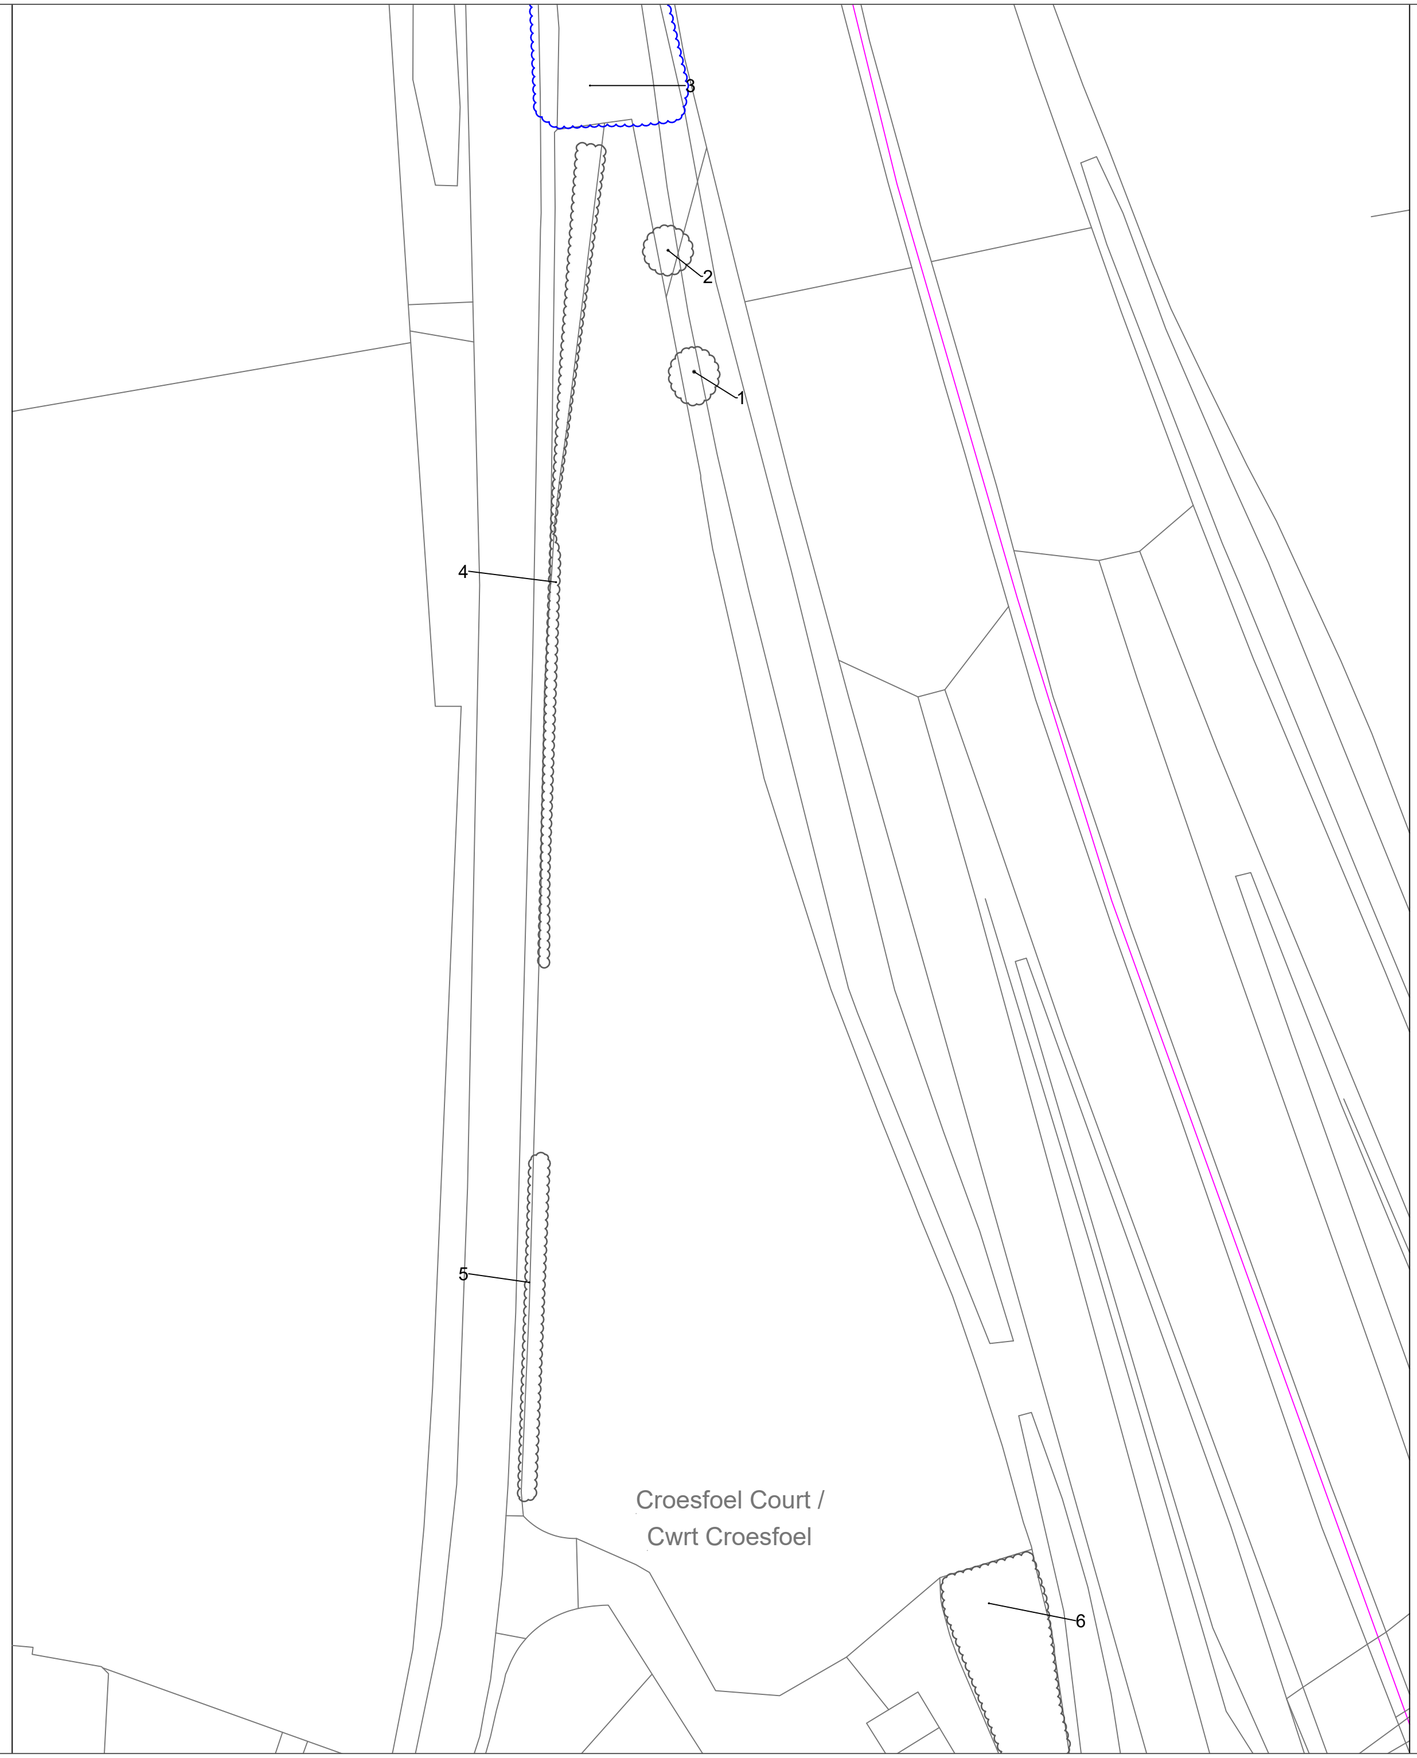



This drawing must not be scaled for construction purposes. All dimensions are to be checked on site.
This drawing is for use on this site only and must be read in conjunction with all relevant consultants' drawings.
Nothing in this note shall prevent the Local Planning Authority from scaling the drawing for planning or enforcement purposes.

# LEGEND

North
W E
S

- Category A
- Category B
- Category C
- Category U

RAINFORDS
ARBORICULTURE

| Scale: | Date: |
|---|---|
| 1:500 @ A2 | 11/12/2025 |

Job: **RA.BS5837.036**

Address: **North of Croesfoel Court, Wrexham, LL14 4DR**

Client: **Mike Carr**

Drawing Number: **RA.BS5837.036.TCP.1**

Drawn by: **Robert Rainford**

## TREE CONSTRAINTS PLAN