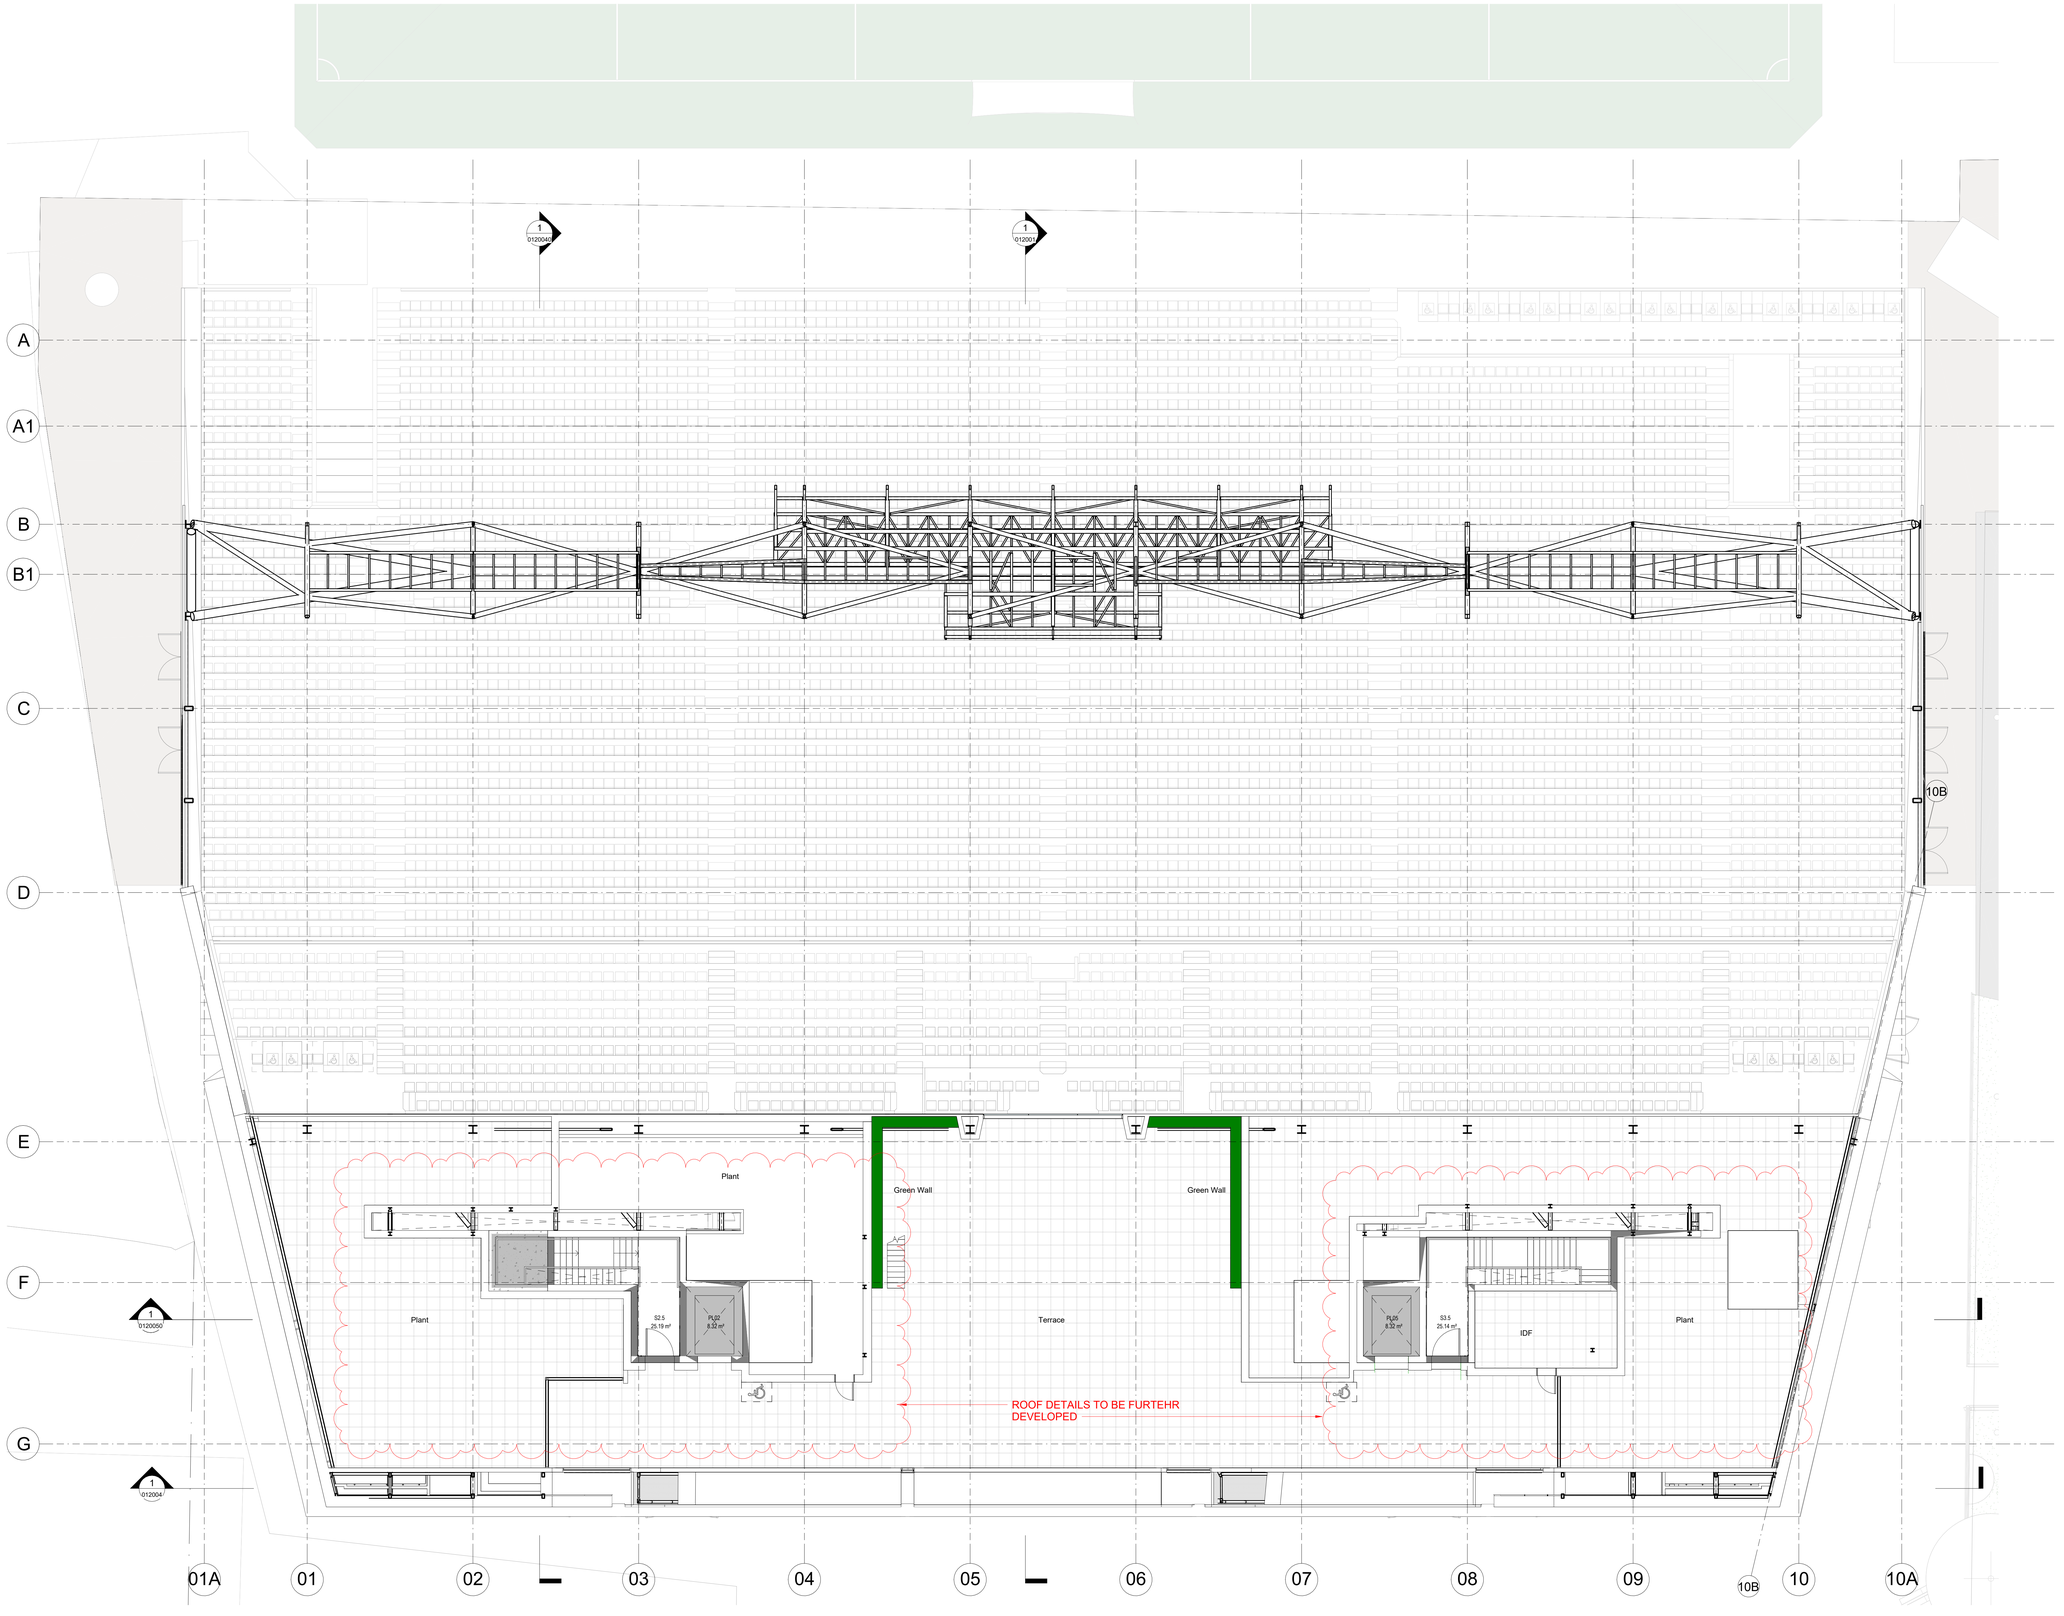


1:100@A0


0 1 2 3 4 8 m

1. LEVEL 05 PROPOSED
1 : 100

REVISIONS

REV	DATE	DESCRIPTION
P01	04.04.2025	ISSUED FOR COORDINATION
P02	02.05.2025	ISSUED FOR COORDINATION
P03	09.05.2025	STAGE 3 50% SUBMISSION
P04	23.05.2025	ISSUED FOR COORDINATION
P05	02.06.2025	ISSUED FOR COORDINATION
P06	20.06.2025	STAGE 3 100% SUBMISSION
P07	18.07.2025	ISSUED FOR COORDINATION
P08	08.08.2025	ISSUED FOR COORDINATION
P09	15.08.2025	50% RIBA STAGE 4 ARCHITECTURAL FREEZE
P10	12.09.2025	STAGE 4 50% SUBMISSION

KEY PLAN

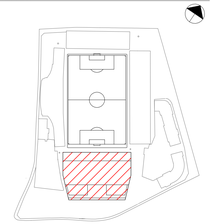

DRAWING TO BE READ IN CONJUNCTION WITH LATEST REVISIONS OF THE FOLLOWING POPULOUS DRAWINGS AND DOCUMENTS:
10 - CONCRETE SETTING OUT
11 - SCREED
12 - CORES
20 - WALLS & PARTITIONS
21 - INTERNAL GLAZING
23 - SANITARY
40 - CEILING FINISHES
41 - FLOOR FINISHES
42 - SKIRTINGS
43 - WALL FINISHES

OUTLINE SPECIFICATIONS

PACKAGE TO BE READ IN CONJUCTION WITH THE APPOINTED WIDER CONSULTANT TEAMS INFORMATION. ANY DISCREPANCIES TO BE HIGHLIGHTED

ALL DIMENSIONS AND CONDITIONS ARE SUBJECT TO SITE VERIFICATION BY CONTRACTOR.
OUTLINE SPECIFICATIONS

PACKAGE TO BE READ IN CONJUCTION WITH THE APPOINTED WIDER CONSULTANT TEAMS INFORMATION. ANY DISCREPANCIES TO BE HIGHLIGHTED

ALL DIMENSIONS AND CONDITIONS ARE SUBJECT TO SITE VERIFICATION BY CONTRACTOR.

DEPARTMENTS

- ATHELETES
- OFFICIALS
- ATHELETE CIRCULATION
- GA CONCOURSE
- PREMIUM GA
- HOSIPITALITY
- HOSIPITALITY BOX
- HOSIPITALITY CIRCULATION
- MEDIA
- MEDIA CIRCULATION
- BROADCAST
- OFFICE
- PRAYER ROOM
- OPERATION CIRCULATION
- RETAIL
- CONCESSION & CATERING
- KITCHEN
- MEDICAL
- BACK OF HOUSE (BOH)
- VERTICAL CIRCULATION
- TOILETS
- PLANT

CLIENT

© COPYRIGHT. ALL RIGHTS RESERVED

THIS WORK IS COPYRIGHT AND CANNOT BE REPRODUCED OR COPIED IN ANY FORM OR BY ANY OTHER MEANS (GRAPHIC, ELECTRONIC OR MECHANICAL INCLEDING PHOTOCOPYING) WITHOUT THE WRITTEN PERMISSION OF POPULOUS ANY LICENSE, EXPRESS OR IMPLIED, TO USE THIS DOCUMENT FOR ANY PURPOSE WHATSOEVER IS RESTRICTED TO THE TERMS OF THE AGREEMENT OR IMPLIED AGREEMENT BETWEEN POPULOUS AND THE INSTRUCTING PARTY.

USE FIGURED DIMENSIONS IN PREFERENCE TO SCALED. CHECK ALL DIMENSIONS ON SITE BEFORE FABRICATION OR SETTING OUT

ARCHITECT

POPULOUS®

PARKLIFE | 116 BRIDGE ROAD | LONDON | SW15 2NQ | UNITED KINGDOM
TELEPHONE +44 (0)20 8874 7666 FACSIMILE +44 (0)20 8874 7470
ALL PRODUCTION & INTELLECTUAL PROPERTY RIGHTS RESERVED © POPULOUS 2009

PROJECT NAME

Wrexham AFC KOP Stand

DRAWING TITLE

GENERAL ARRANGEMENT
LEVEL 05
PROPOSED

STATUS	RIBA STAGE	PROJECT NO.
S4	STAGE 4	6359

DATE	SCALE	SIZE
12.09.2025	1 : 100	A0

DRAWN	CHECKED	APPROVED
AB	MF	TJ

PROJECT	ORIGIN	ZONE	LEVEL	TYPE	ROLE	DRAWING	REV
WRX	POP	KOP	L05	DR	AR	011005	P10

WRX-POP-T2-ZZ-M3-AR-010005