

REVISIONS		
REV	**DATE**	**DESCRIPTION**
P01	20.06.2025	STAGE 3 100% SUBMISSION
P02	07.08.2025	ISSUE FOR COORDINATION
P03	29.08.2025	ISSUE FOR INFORMATION
P04	12.09.2025	STAGE 4 50% SUBMISSION
P05	19.09.2025	STAGE 4 50% SUBMISSION PART 2

KEY PLAN

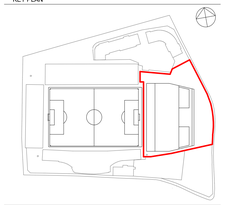


LEGEND:

- PREVIOUS PLANNING BOUNDARY
- UPDATED BOUNDARY TO INCLUDE EXTENDED SITE ON THE NORTH FOR COACH DROP OFF AND EXTENDED AREA ON THE SOUTH
- PLANTING MIX A
- PLANTING MIX B
- PLANTING MIX C - WILDFLOWER
- PROPOSED TREE

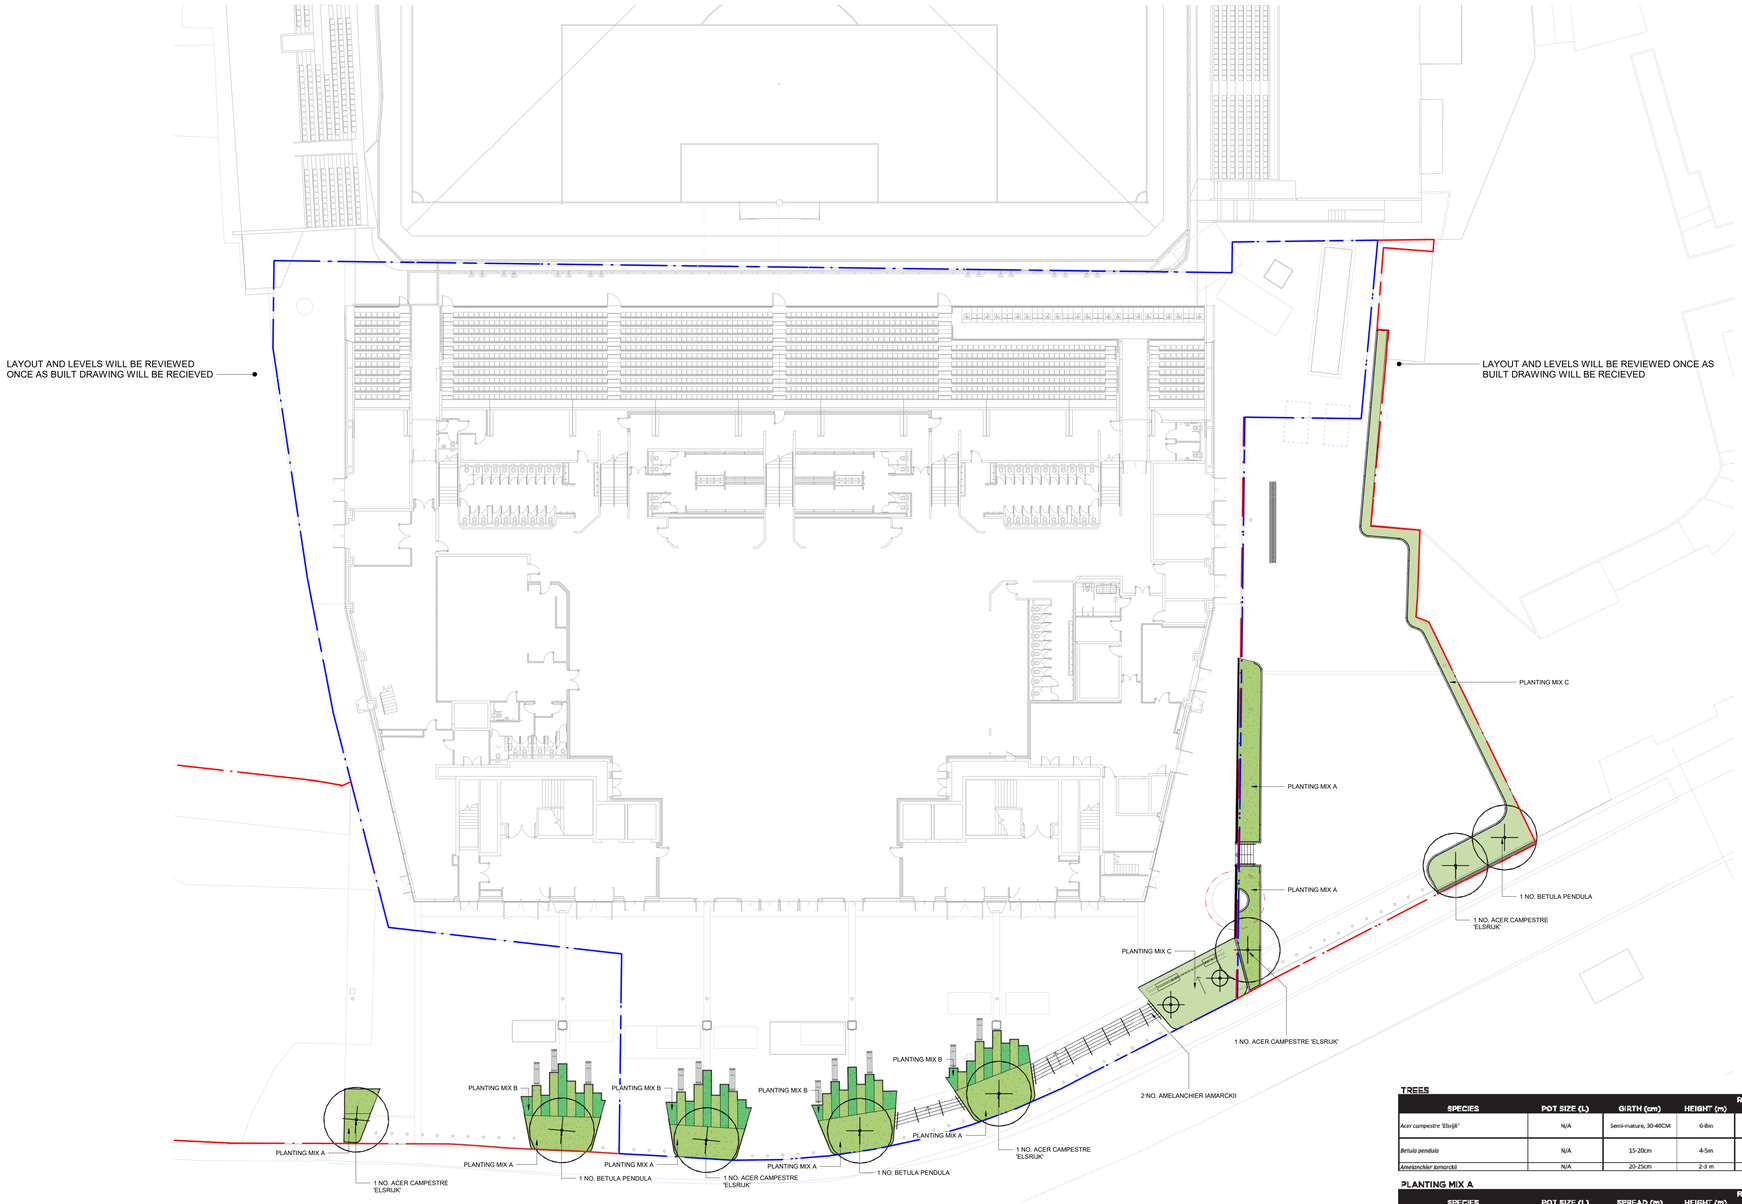

PLANTING MIX A (AVENUE)

Native Species
Damp Tolerant
Pollinator-friendly

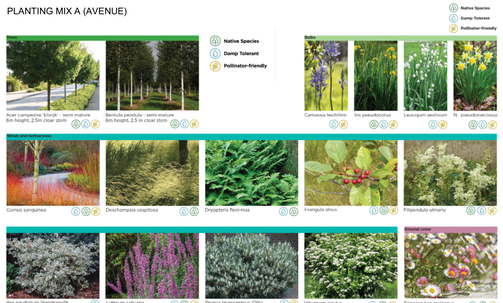


PLANTING MIX B (ORNAMENTAL)

Native Species
Damp Tolerant
Pollinator-friendly



PLANTING MIX C (WILD FLOWER)

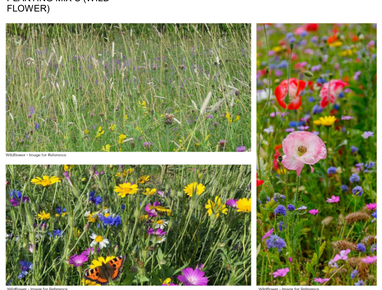

TREES

SPECIES	POT SIZE (L)	GIRTH (cm)	HEIGHT (m)	ROOTBALL SIZE (DIAMETER X HEIGHTmm)	DENSITY (/m²)	OTHER SPECIFICATION
Acer campestre 'Elsrijk'	N/A	Semi-mature, 30-40CM	6-8m	1200 x 900mm	As counted	2.5m Clear stem
Betula pendula	N/A	15-20cm	4-5m	900 x 600mm	As counted	Multi-stem, min. 3-5 stems
Amelanchier lamarckii	N/A	20-25cm	2-3 m	700 x 500mm	As counted	Multi-stem, min. 3-5 stems

PLANTING MIX A

SPECIES	POT SIZE (L)	SPREAD (m)	HEIGHT (m)	ROOTBALL SIZE (DIAMETER X HEIGHTmm)	DENSITY (/m²)	OTHER SPECIFICATION
Cornus sanguinea	5L	N/A	N/A	N/A	9m²	Bushy well formed plants.
Deschampsia cespitosa	2L	N/A	N/A	N/A	9m²	Bushy well formed plants.
Dryopteris filix-mas	2L	N/A	N/A	N/A	9m²	Bushy well formed plants.
Frangula alnus	5L	N/A	N/A	N/A	9m²	Bushy well formed plants.
Filipendula ulmaria	2L	N/A	N/A	N/A	9m²	Bushy well formed plants.
Ilex aquifolium	5L	N/A	N/A	N/A	9m²	Bushy well formed plants.
Lythrum salicaria	2L	N/A	N/A	N/A	9m²	Bushy well formed plants.
Prunus laurocerasus 'Otto Luyken'	3L	N/A	N/A	N/A	9m²	Bushy well formed plants.
Viburnum opulus	3L	N/A	N/A	N/A	9m²	Bushy well formed plants.

BULBS

SPECIES	POT SIZE (L)	SPREAD (m)	HEIGHT (m)	ROOTBALL SIZE (DIAMETER X HEIGHTmm)	DENSITY (/m²)	OTHER SPECIFICATION
Camassia leichtlinii	N/A	N/A	N/A	N/A	15m²	N/A
Iris pseudacorus	2L	N/A	N/A	N/A	9m²	Bushy well formed plants.
Leucojum aestivum	N/A	N/A	N/A	N/A	15m²	N/A
Narcissus pseudonarcissus	N/A	N/A	N/A	N/A	15m²	N/A

PLANTING MIX B

SPECIES	POT SIZE (L)	SPREAD (m)	HEIGHT (m)	ROOTBALL SIZE (DIAMETER X HEIGHTmm)	DENSITY (/m²)	OTHER SPECIFICATION
Aucuba japonica	5L	N/A	N/A	N/A	9m²	Bushy well formed plants
Cornus sanguinea	5L	N/A	N/A	N/A	9m²	Bushy well formed plants
Deschampsia cespitosa	2L	N/A	N/A	N/A	9m²	Bushy well formed plants
Dryopteris filix-mas	2L	N/A	N/A	N/A	9m²	Bushy well formed plants
Filipendula ulmaria	2L	N/A	N/A	N/A	9m²	Bushy well formed plants
Ligularia dentata	2L	N/A	N/A	N/A	9m²	Bushy well formed plants
Persicaria bistorta 'Superba'	2L	N/A	N/A	N/A	9m²	Bushy well formed plants
Persicaria amplexicaulis	2L	N/A	N/A	N/A	9m²	Bushy well formed plants

BULBS

Camassia leichtlinii	N/A	N/A	N/A	N/A	15m²	N/A
Fritillaria meleagris	N/A	N/A	N/A	N/A	15m²	N/A
Iris pseudacorus	5L	N/A	N/A	N/A	9m²	Bushy well formed plants
Narcissus pseudonarcissus	N/A	N/A	N/A	N/A	15m²	N/A

PLANTING MIX C - WILDFLOWER

Wet Meadow Seed Mix: Cerscaurea nigra, Filipendula ulmaria. Prunella vulgaris, Buttercup Ranunculus acris, Rattle Rhinanthus minor, Rumex acetosa, Vicia cracca, Agrostis capillaris, Fostail Alopecurus pratensis, Fescue Festuca rubra, Festuca pratensis

CLIENT

© COPYRIGHT. ALL RIGHTS RESERVED

THIS WORK IS COPYRIGHT AND CANNOT BE REPRODUCED OR COPIED IN ANY FORM OR BY ANY OTHER MEANS (GRAPHIC, ELECTRONIC OR MECHANICAL, INCLUDING PHOTOCOPYING). WITHOUT THE WRITTEN PERMISSION OF POPULOUS ANY LICENSE, EXPRESS OR IMPLIED, TO USE THIS DOCUMENT FOR ANY PURPOSE WHATSOEVER IS RESTRICTED TO THE TERMS OF THE AGREEMENT OR IMPLIED AGREEMENT BETWEEN POPULOUS AND THE INSTRUCTING PARTY.

USE FIGURED DIMENSIONS IN PREFERENCE TO SCALED. CHECK ALL DIMENSIONS ON SITE BEFORE FABRICATION OR SETTING OUT.

ARCHITECT

POPULOUS

14 BLADES COURT | DEODAR ROAD | LONDON | SW15 2NU | UNITED KINGDOM
TELEPHONE +44 (0)20 8874 7666 FACSIMILE +44 (0)20 8874 7475

ALL PRODUCTION & INTELLECTUAL PROPERTY RIGHTS RESERVED © POPULOUS 2009

PROJECT NAME

Wrexham AFC KOP Stand

DRAWING TITLE

LANDSCAPE
PLANTING
PLAN

STATUS	RIBA STAGE	PROJECT NO.
S4	STAGE 4	6359

DATE	SCALE	SIZE
19.09.2025	1 : 200	A0

DRAWN	CHECKED	APPROVED
JW	TJI	TJ

PROJECT	ORIGIN	ZONE	LEVEL	TYPE	ROLE	DRAWING	REV
WRX	POP	ZZZ	ZZZ	DR	LA	701005	P05

WRX-POP-ZZZ-ZZZ-DR-L-A-701005