




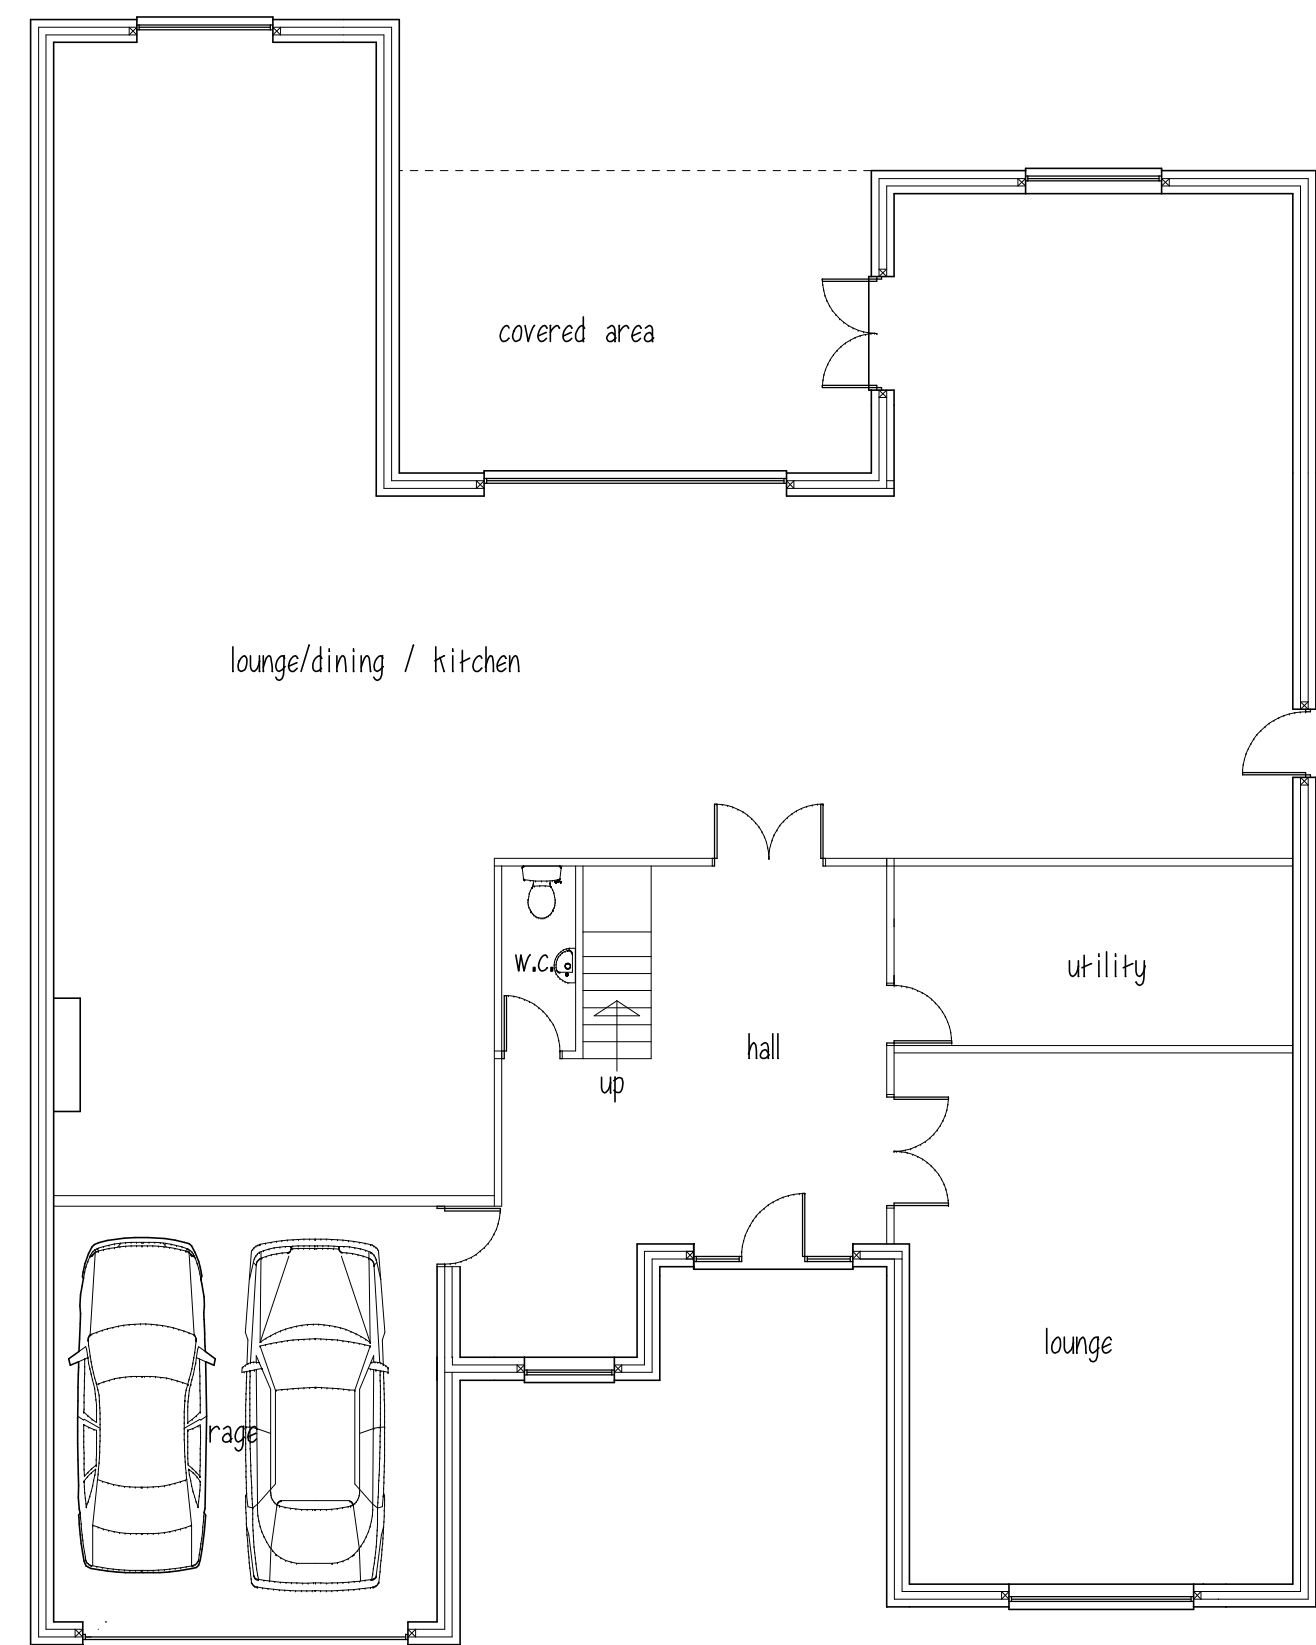


GROUND FLOOR

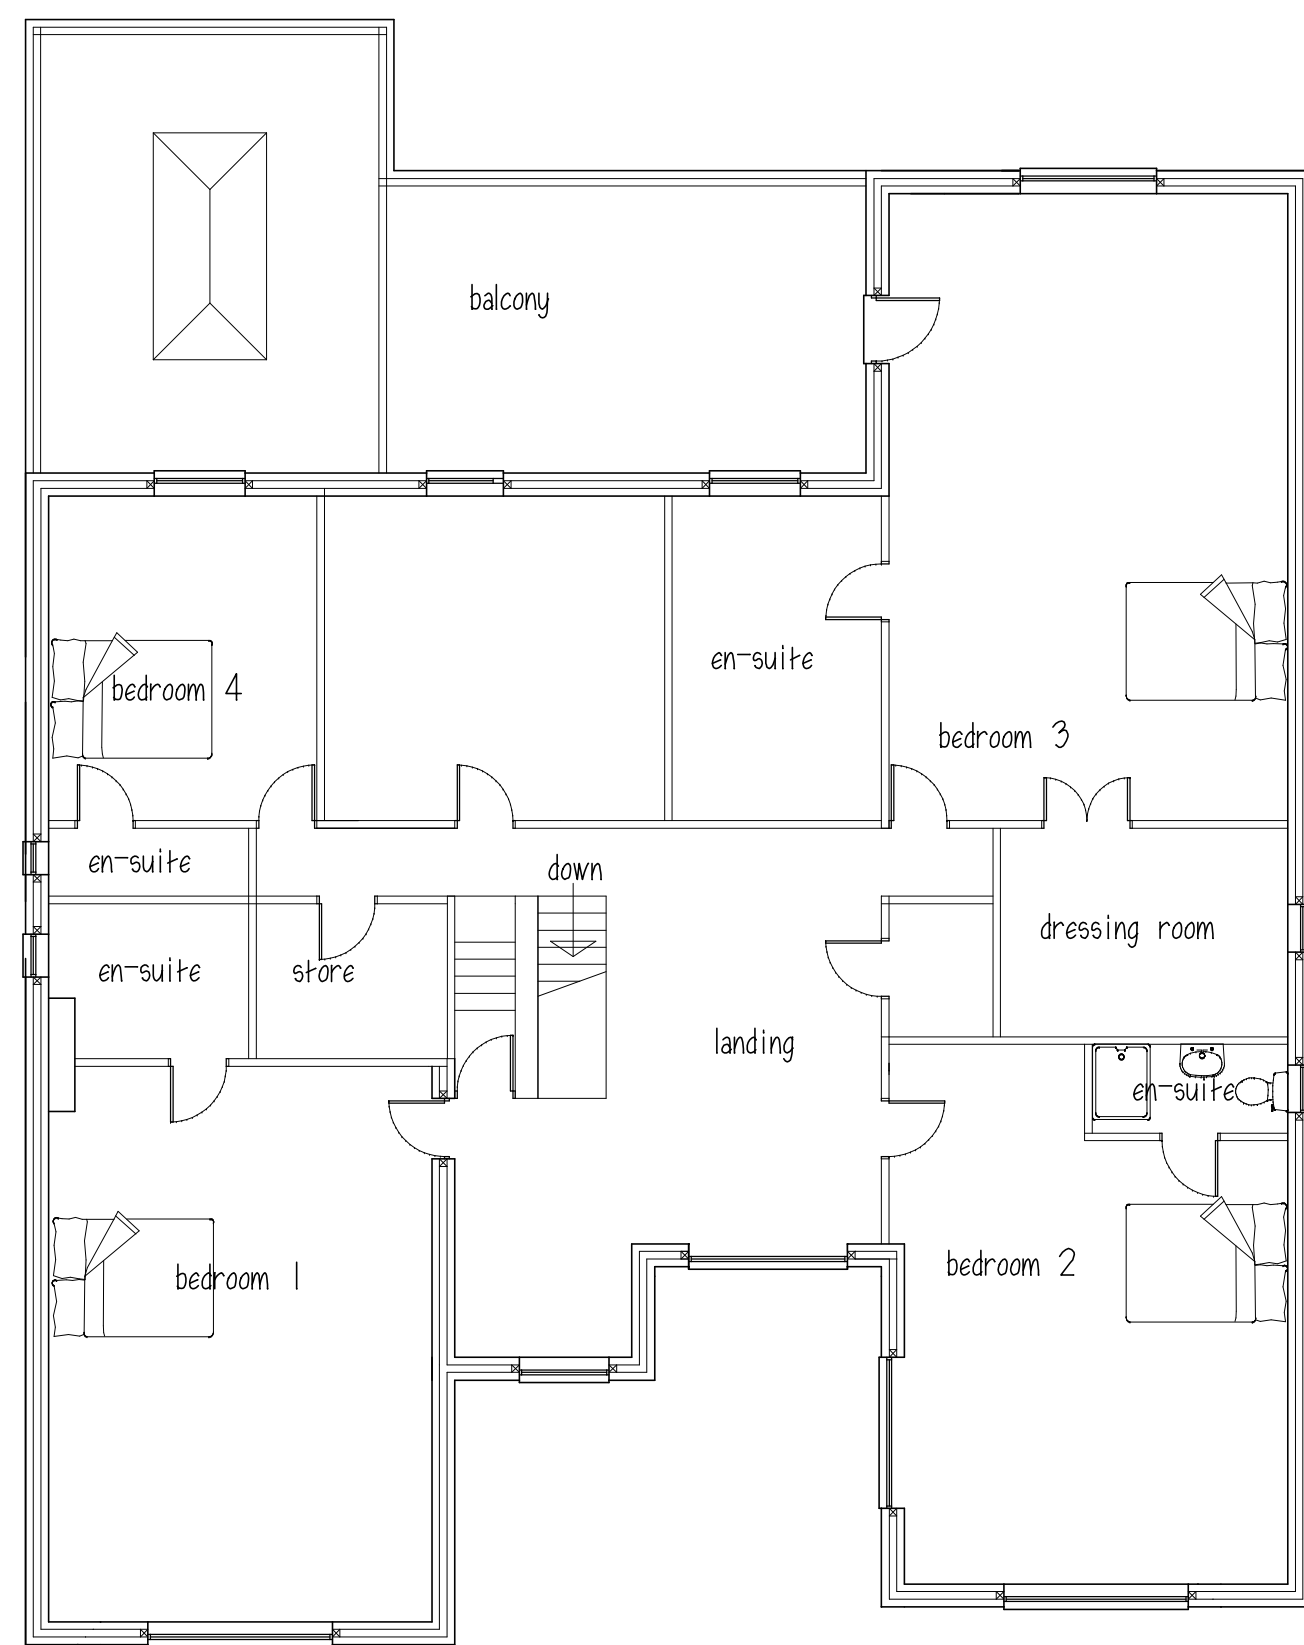


FIRST FLOOR

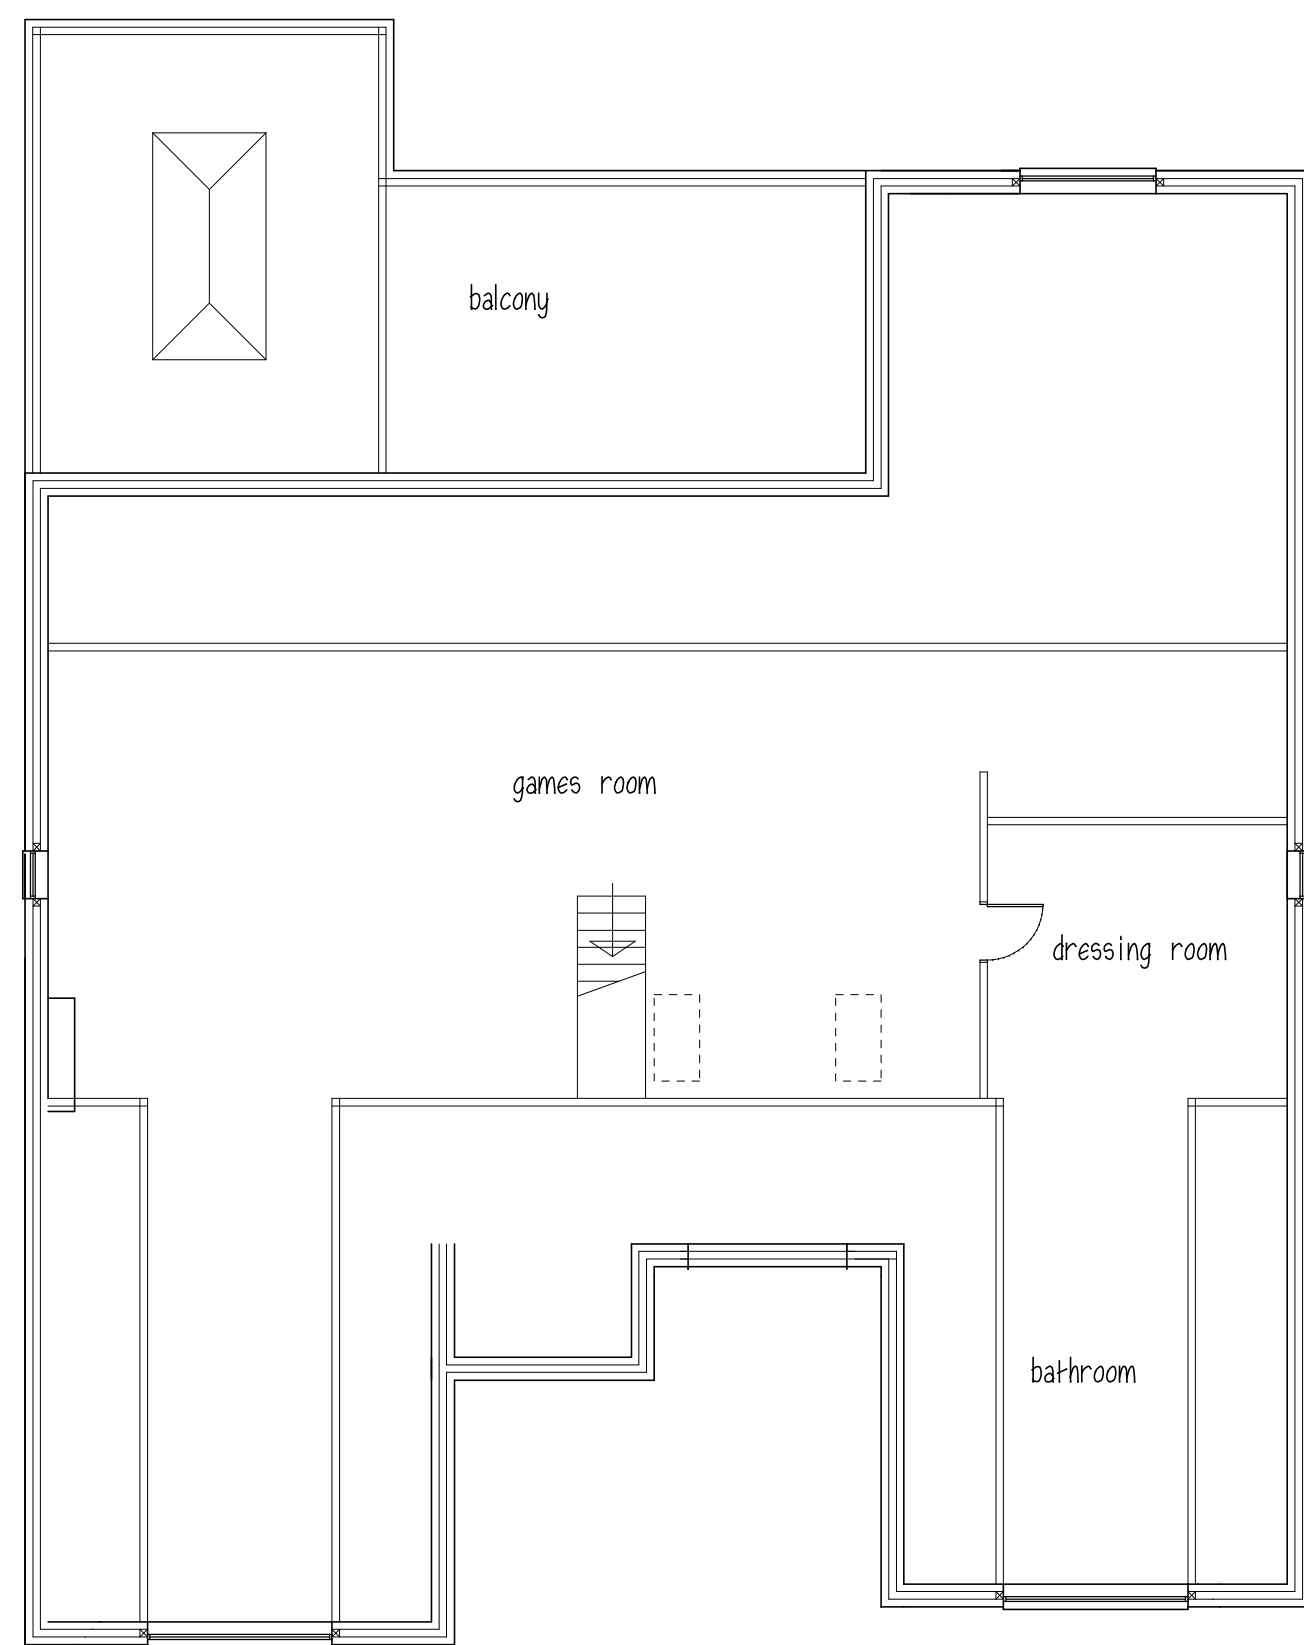

ATTIC

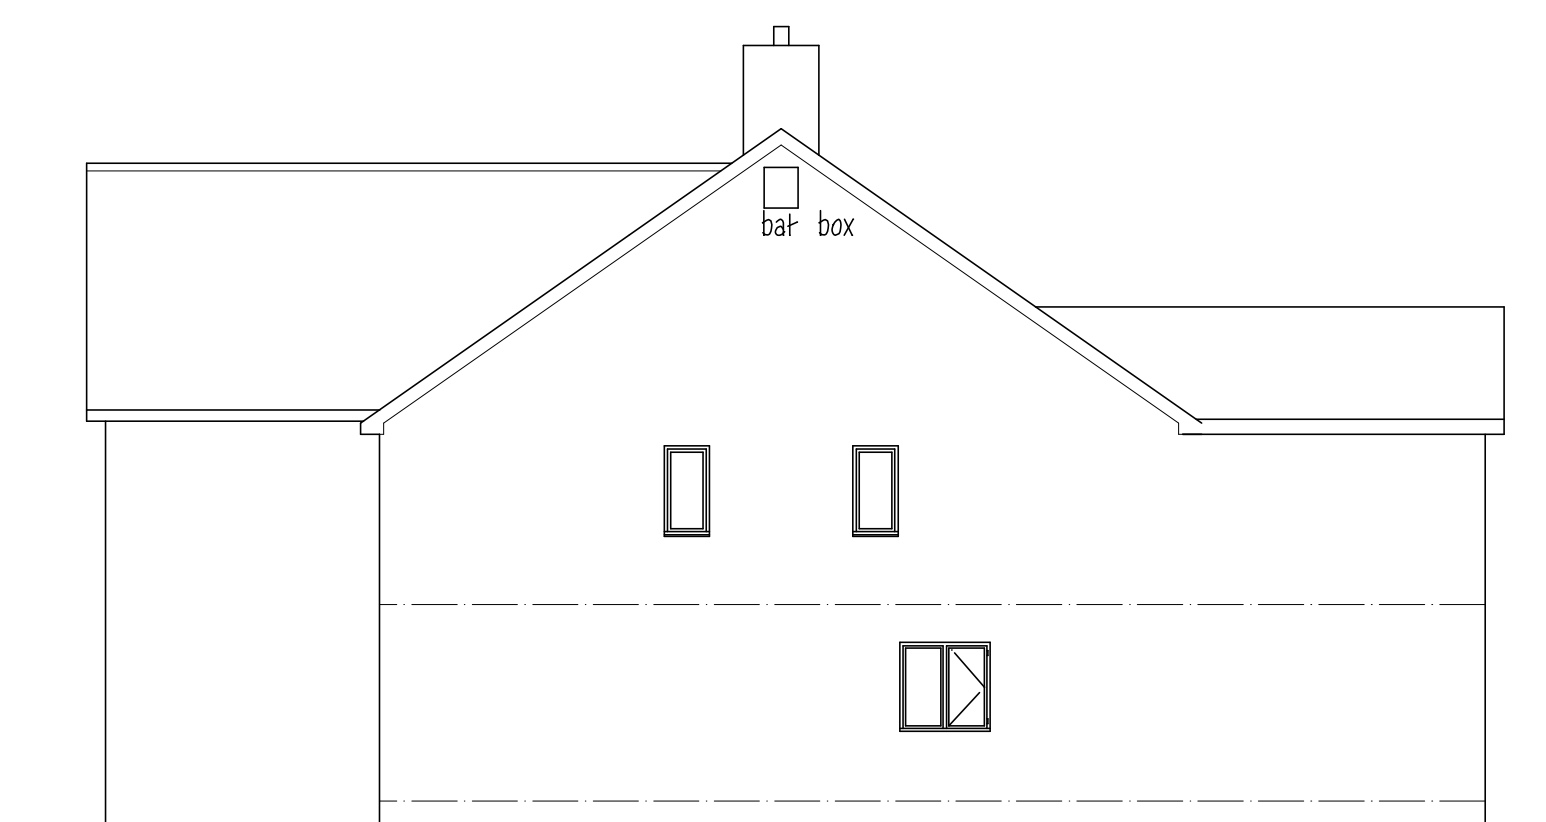

SIDE ELEVATION

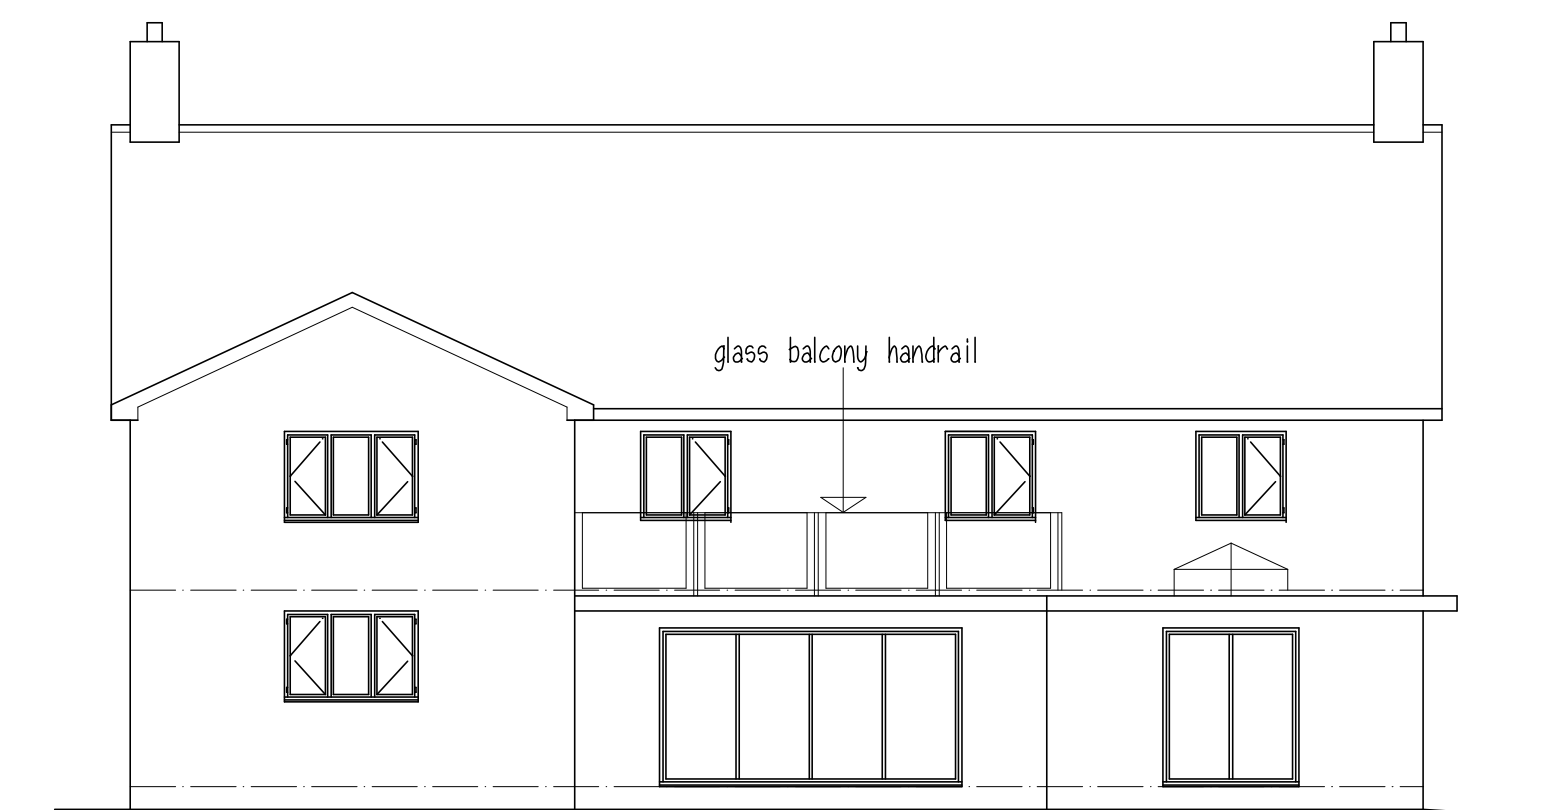


REAR ELEVATION



FRONT ELEVATION

ROOF - welsh slate
WALLS - white render
WINDOWS & DOORS - white UPVC

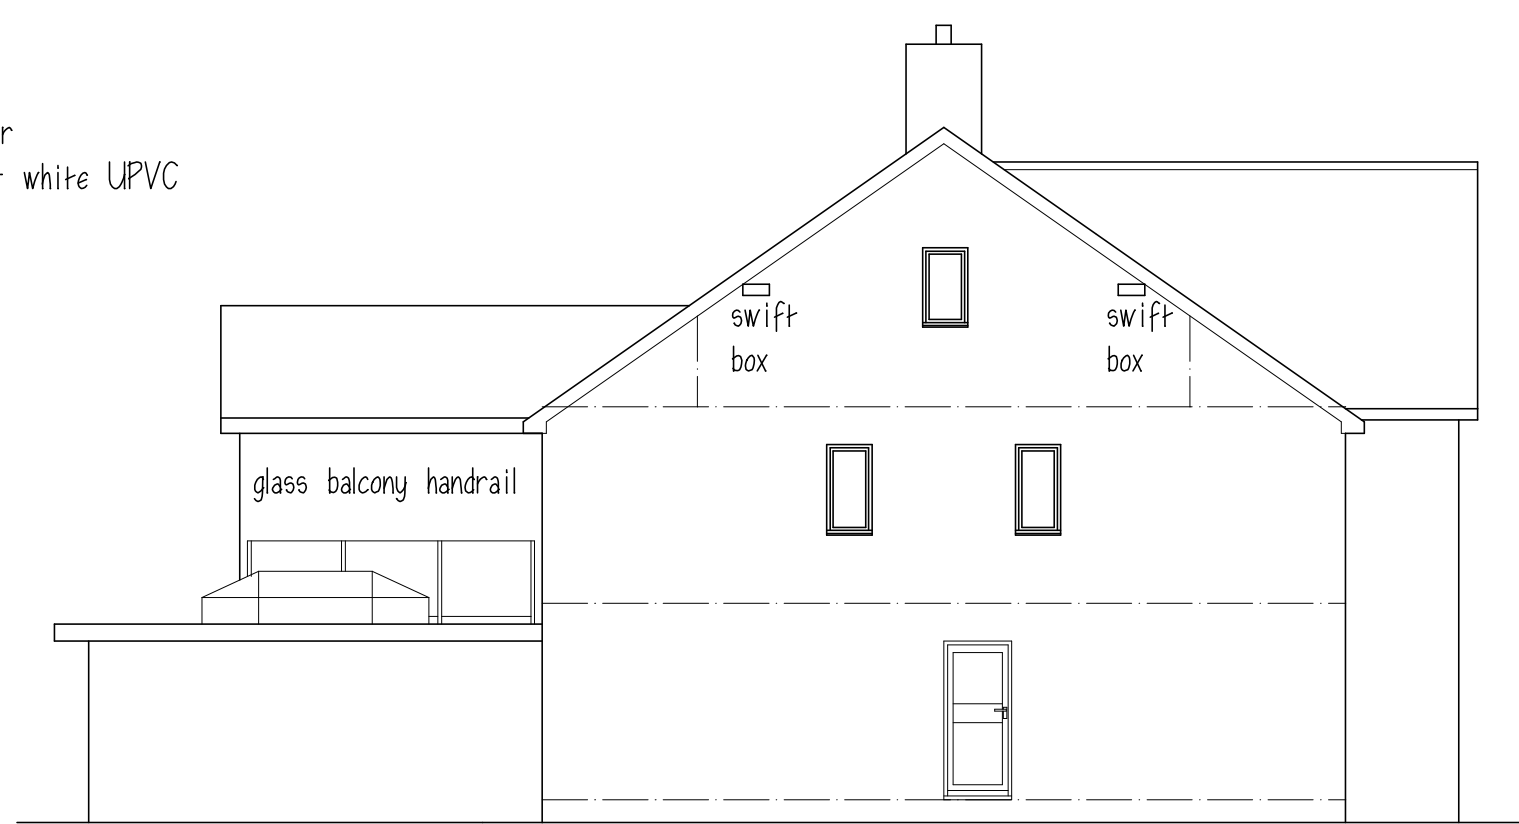

SIDE ELEVATION

Ms A REDMOND


DETACHED DWELLING
COBBLESTONE HOUSE
ROSSETT
WREXHAM LLI 20DL

PLANS & ELEVATIONS

1:100@A1 SEPT 22 Rev M

Peter Thompson

"Linwood"
Barnsley Road
Dodworth
Barnsley S75 3JR

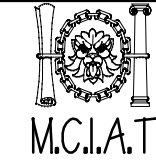

M.C.I.A.T.

Ref. 01226 201391
m. 07973251730
e-mail peter-thompson@hotmail.co.uk