


File name: \\MAC\DROPBOX FOR BUSINESS\PROJECT\MANCHESTER\2. PROJECTS\J327090_OVERTON-ON-DEE, WREXHAM\5. GRAPHICS\2. CAD\2. SHEETS\3. J32-7090-PS-001 REV D.DWG
Last saved by: LUKEWHEELER Last plotted: 2025-05-08

Project Management Initials: Designer: LCW Checked: MA Approved: ME ISO A3 297mm x 420mm

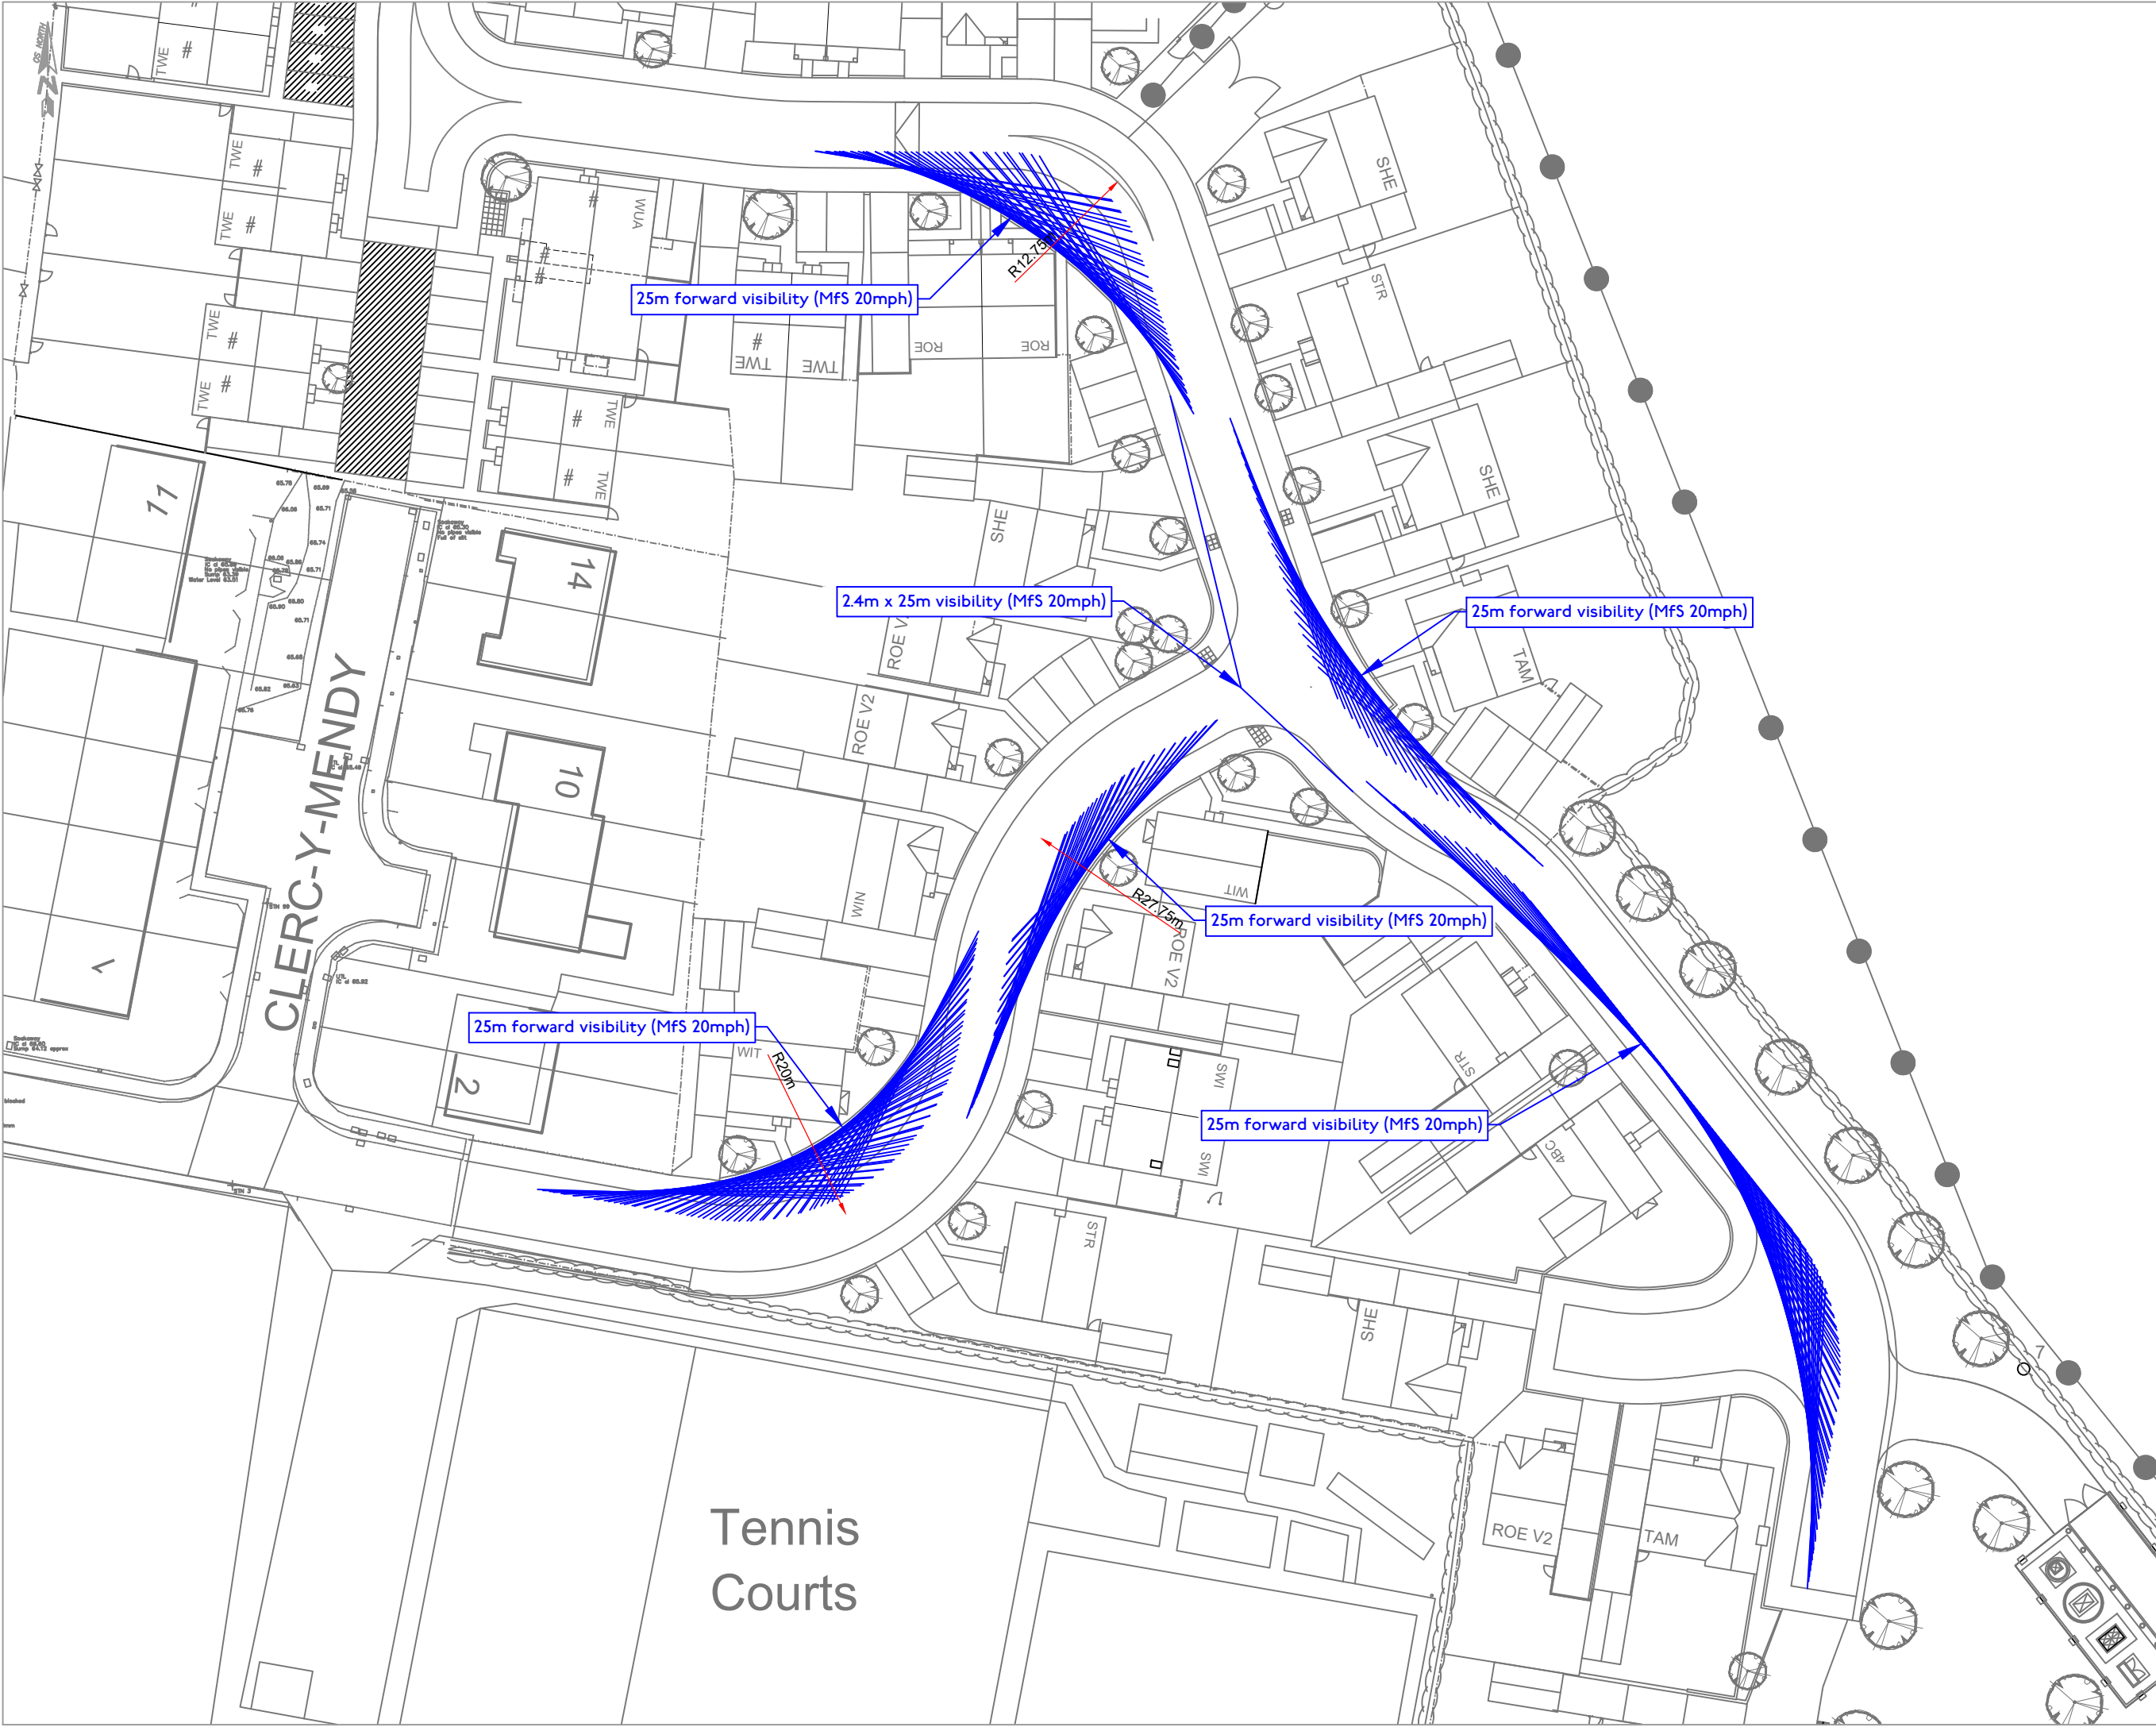

transport planning

t 0161 464 9495
e info@modetransport.co.uk
w www.modetransport.co.uk

- notes:
1. this drawing is to be read in conjunction with all other relevant drawings, any discrepancies, errors or omissions to be brought to the attention of overseeing organisation.
 2. all dimensions to be checked before commencement of work on site.
 3. all dimensions in metres unless otherwise stated.
 4. the design is subject to approval of wrexham county borough council.
 5. drawing based on topographical survey.

issue/revision		
C	08/05/2025	issued
B	17/09/2024	issued
A	10/03/2023	issued
-	16/12/2022	issued
l/r	date	description

client: pickstock homes ltd
project: st mary's avenue, overton, wrexham
project number: J327090
scale: 1:500@A3
drawing title:
forward visibility and centre line radius
drawing number:
J32-7090-PS-002